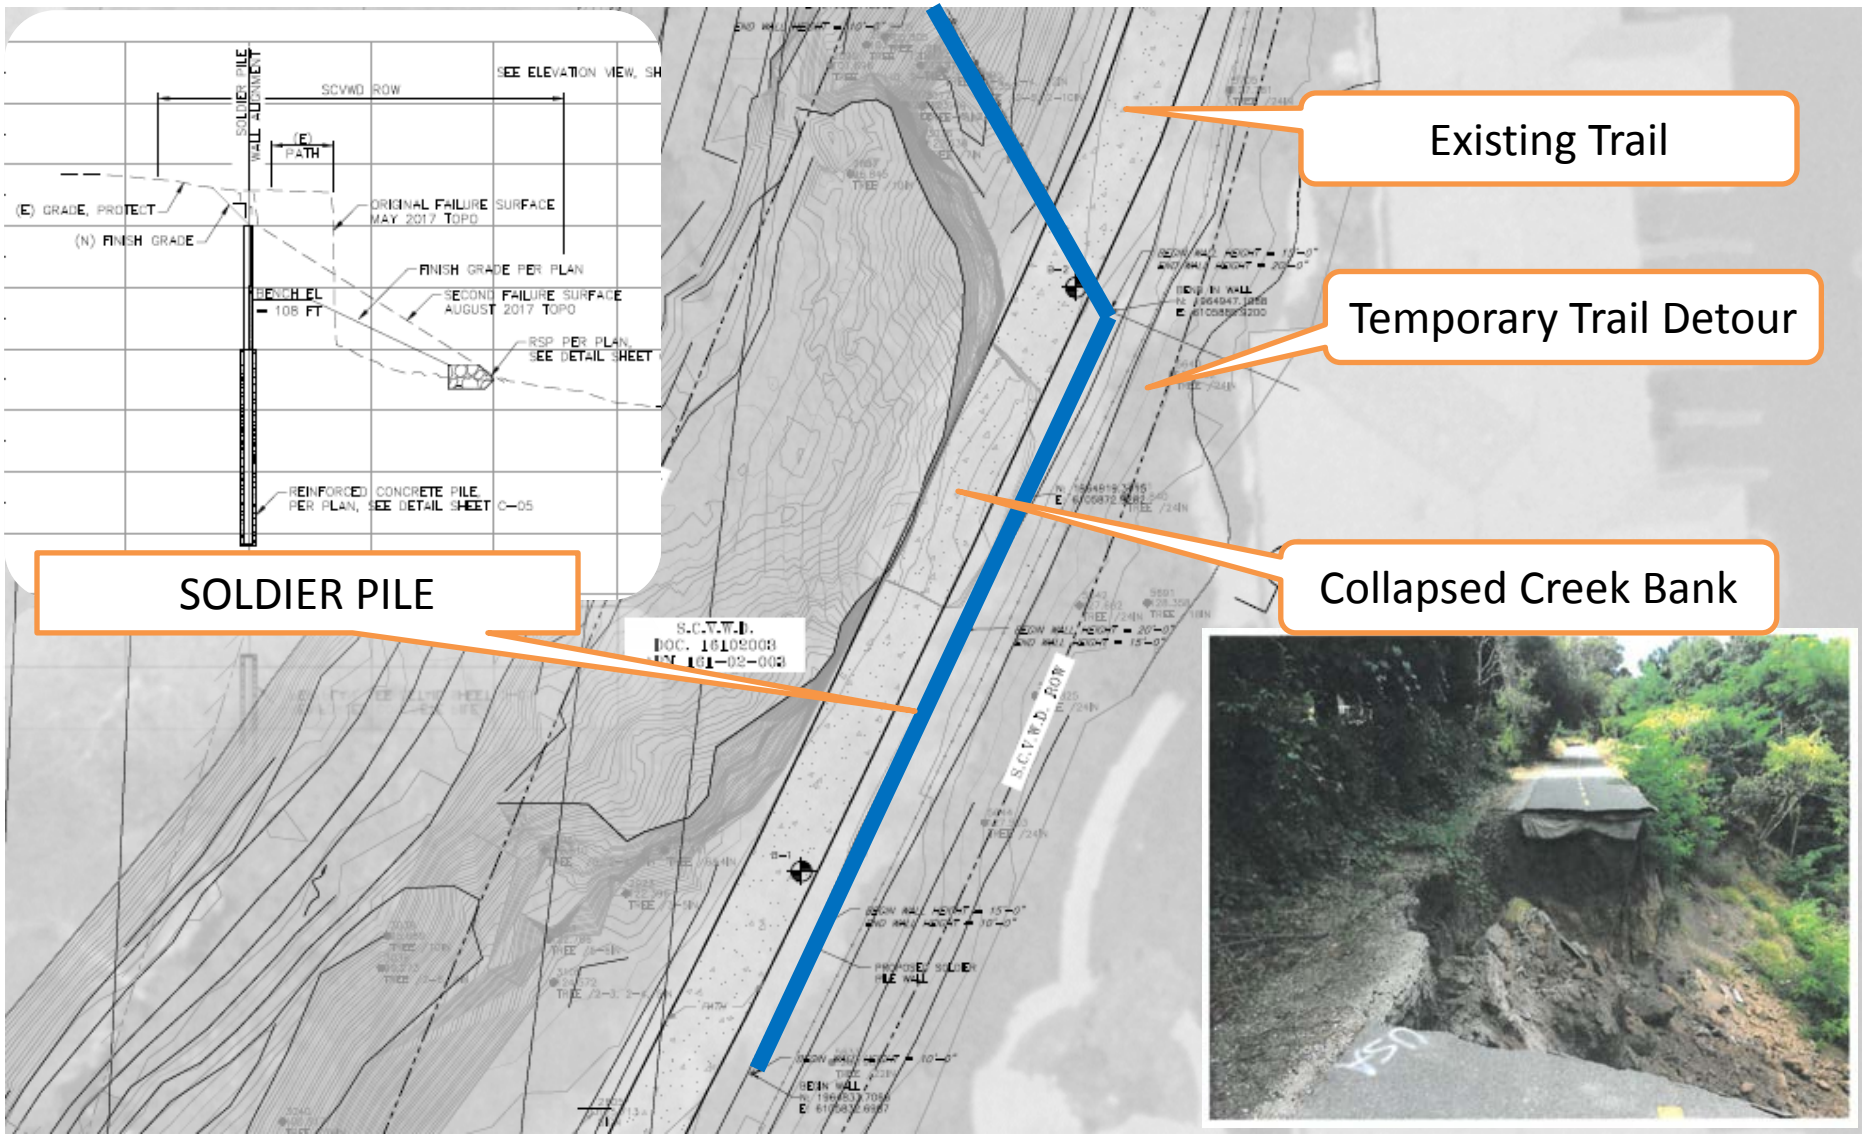
SOLDIER PILE WALL ALIGNMENT
SCVWD ROW
SEE ELEVATION VIEW, SH
(E) PATH
(E) GRADE, PROTECT
(N) FINISH GRADE
ORIGINAL FAILURE SURFACE MAY 2017 TOPO
FINISH GRADE PER PLAN
BENCH EL = 108 FT
SECOND FAILURE SURFACE AUGUST 2017 TOPO
RSP PER PLAN, SEE DETAIL SHEET
REINFORCED CONCRETE PILE PER PLAN, SEE DETAIL SHEET C-05
S.C.V.W.D.
DOC. 16102008
S.C.V.W.D. ROW
PROPOSED SOLDIER PILE WALL
BEGIN WALL
Existing Trail
Temporary Trail Detour
SOLDIER PILE
Collapsed Creek Bank