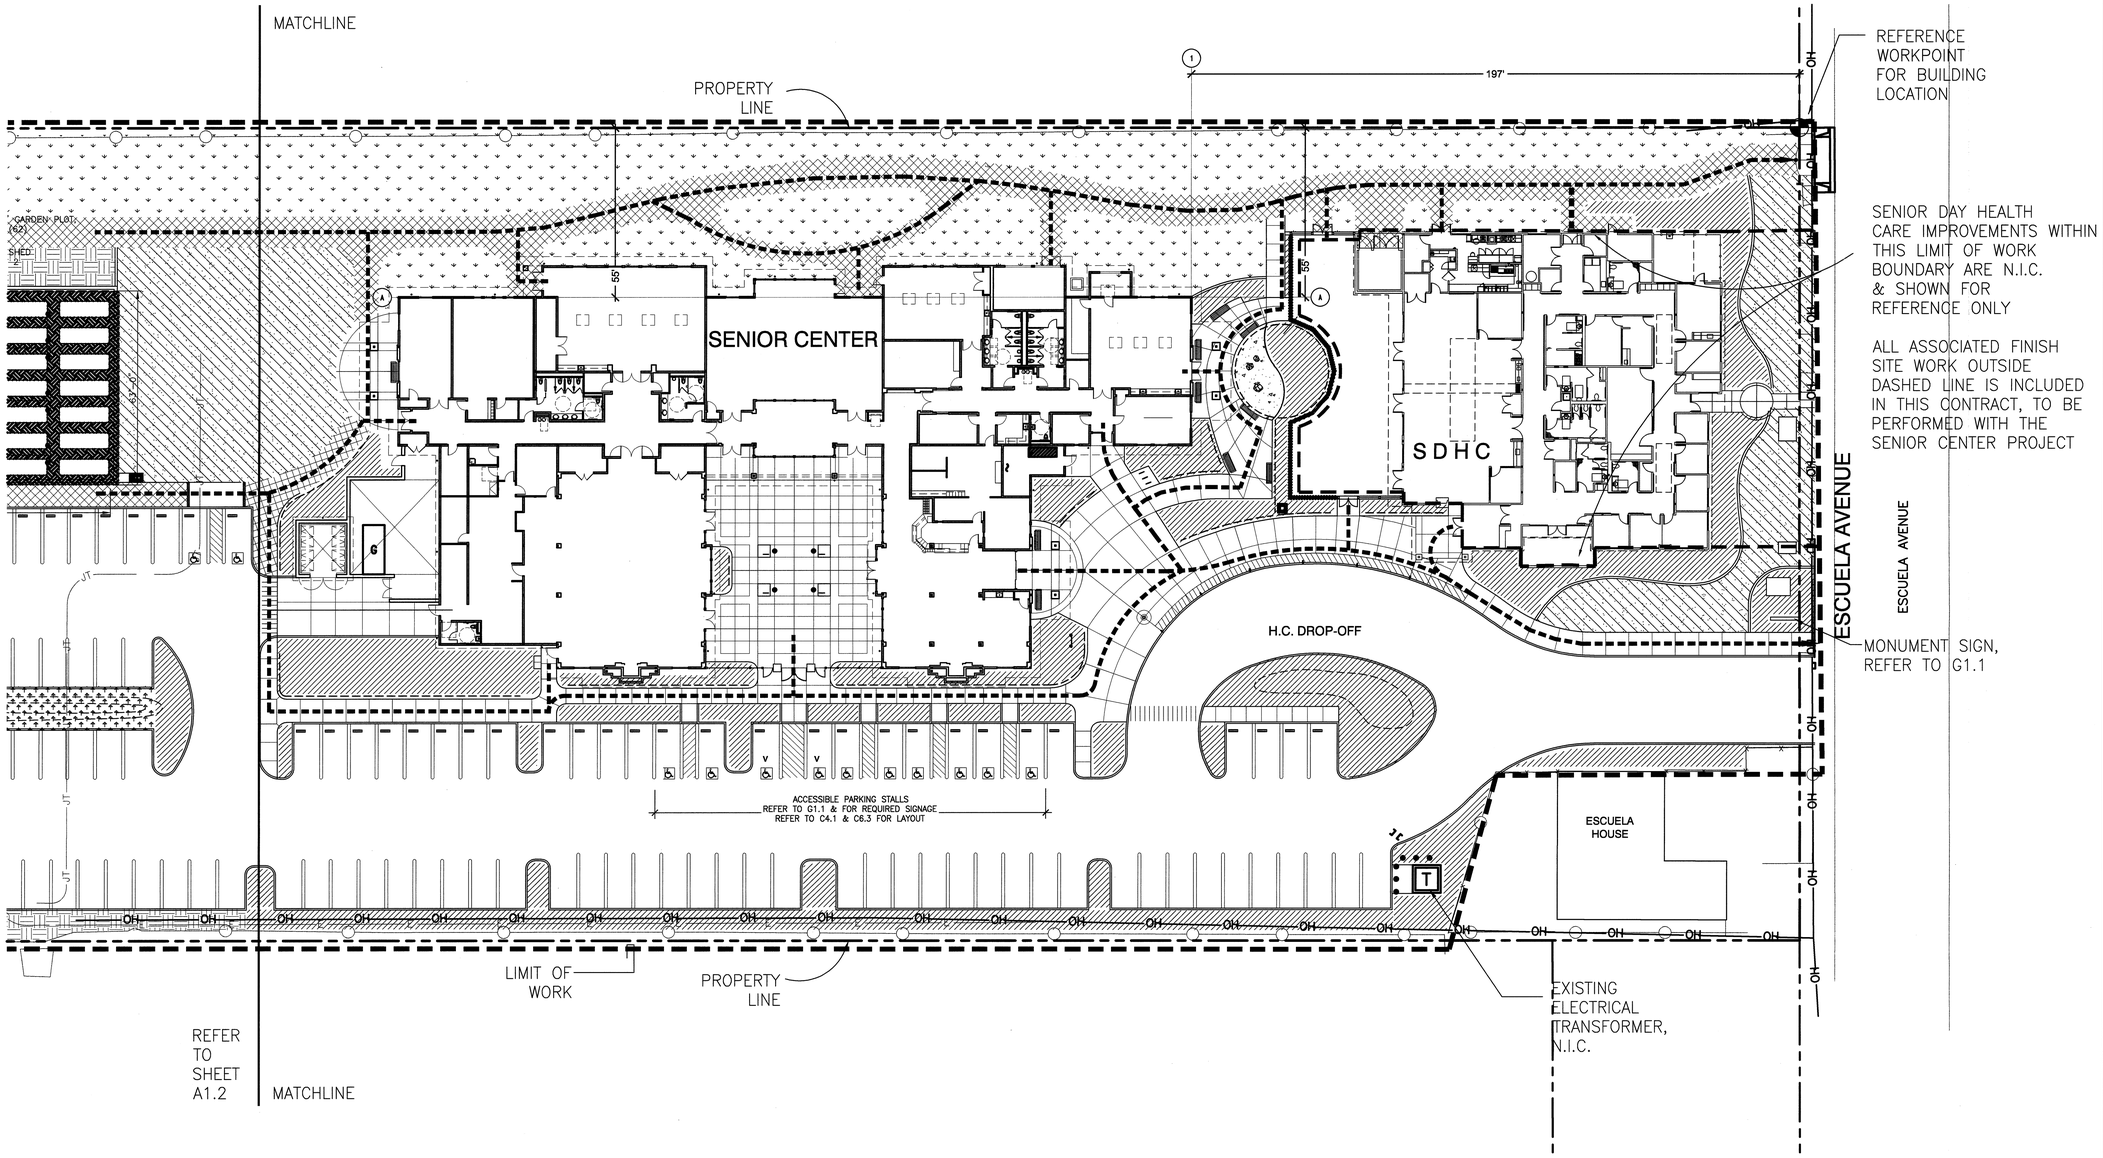

1 ARCHITECTURAL SITE PLAN

1"=20'-0"

0 5' 20' 60'

TRUE NORTH

PLAN NORTH

PARKING SPACES	(ENTIRE SITE)
TYPICAL SPACES	143
ACCESSIBLE SPACES	10
VAN ACCESSIBLE SPACES	2
TOTAL	155

SITE PLAN NOTES

1. REFER TO PHASING PLAN SHEETS T1.4, T1.5, T1.6 FOR CONSTRUCTION SEQUENCING
2. REFER TO SHEET T1.3 FOR BUILDING CODE ANALYSIS AND DIAGRAMS
3. REFER TO SHEET G1.1 FOR SITE GRAPHICS AND CODE REQUIRED SIGNAGE

ACCESSIBLE PATH

LIMIT OF WORK

BSA ARCHITECTS
A California Corporation
501 Folsom Street, Fourth Floor
San Francisco, CA 94105
415-281-4720

LICENSED ARCHITECT DAVID A. GIOTTI No. C26056 REN. 6-30-06 STATE OF CALIFORNIA

MOUNTAIN VIEW SENIOR CENTER

266 ESCUELA AVE
MOUNTAIN VIEW, CA

DATE: APRIL 18, 2005

REVISIONS:

CONSTRUCTION SET

SHEET TITLE:

SITE PLAN-A

© 2005 BSA Architects
"All drawings and written material appearing herein constitute the original and unpublished work of the architect and the same may not be duplicated, used, or disclosed without the written consent of the architect."

DRAWN BY: HK
CHECKED BY: GJ
JOB NO: 0314.10

SHEET A1.1

02-25-04 A1-02.DWG

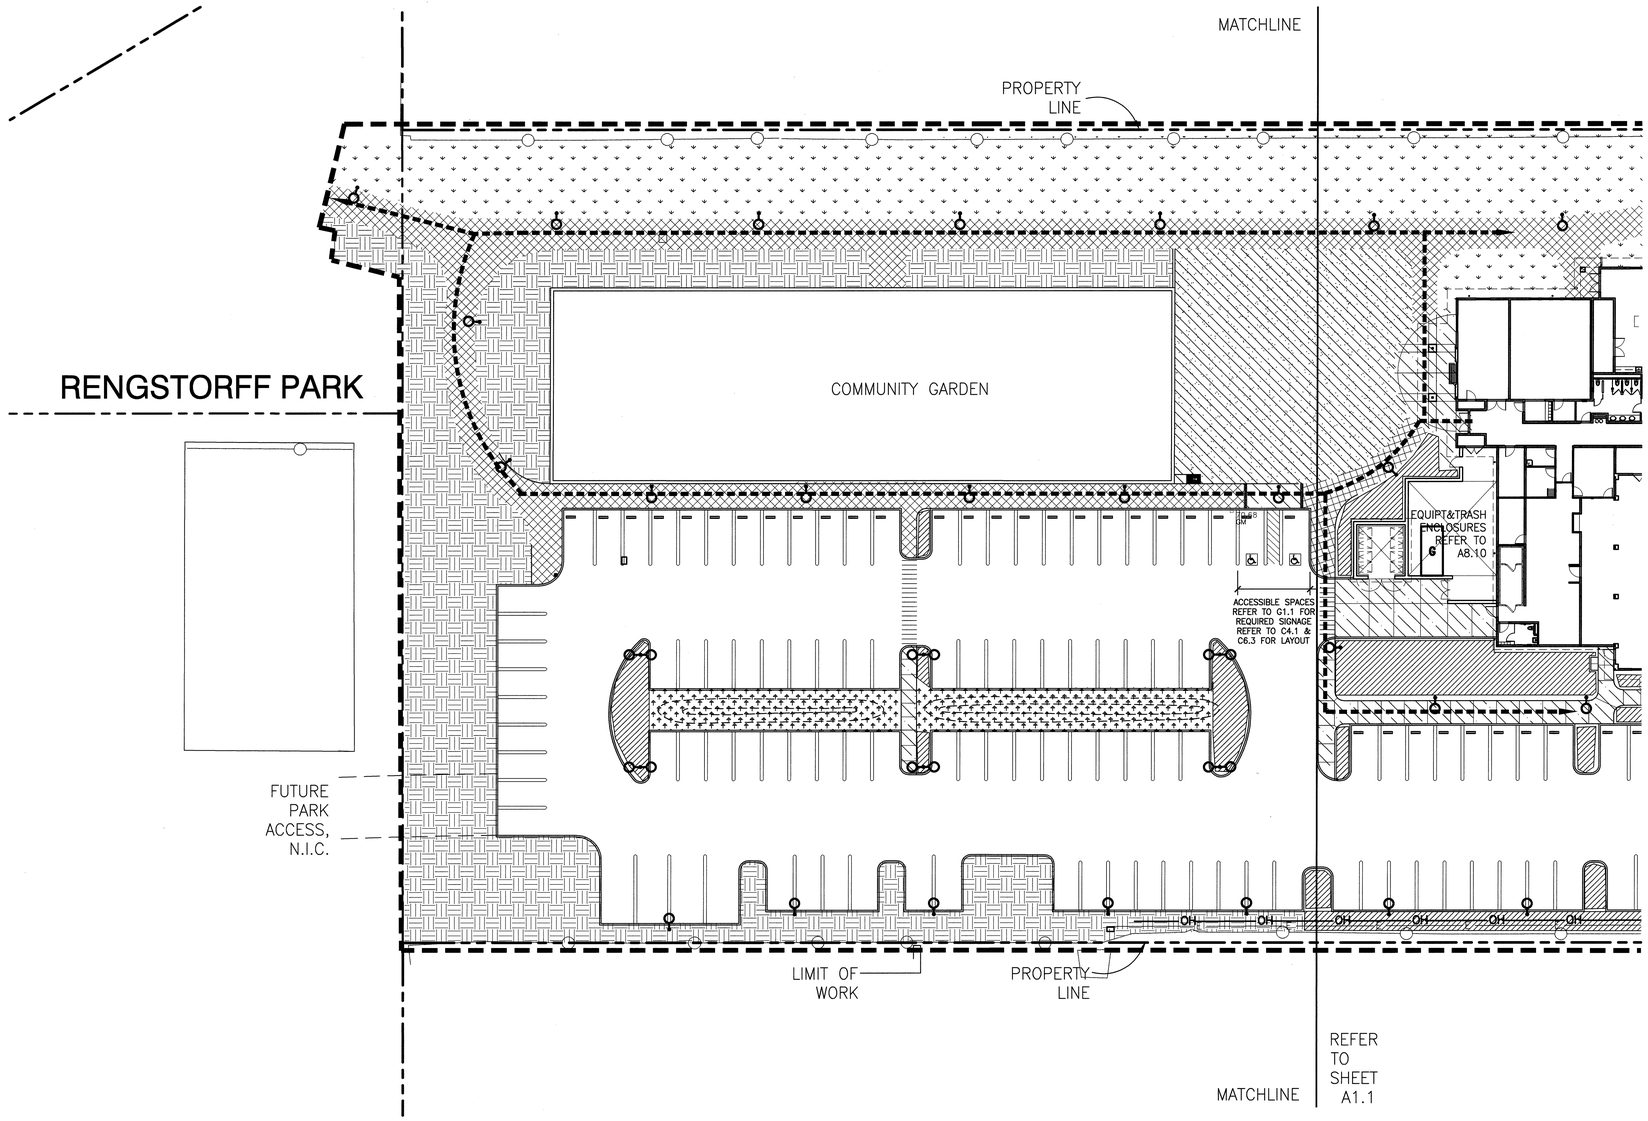

1 ARCHITECTURAL SITE PLAN

1/20"=1'-0"

0 5' 20' 60'

TRUE NORTH

PLAN NORTH

PARKING SPACES	(ENTIRE SITE)
TYPICAL SPACES	143
ACCESSIBLE SPACES	10
VAN ACCESSIBLE SPACES	2
TOTAL	155

SITE PLAN NOTES

1. REFER TO PHASING PLAN SHEETS T1.4, T1.5, T1.6 FOR CONSTRUCTION SEQUENCING
2. REFER TO SHEET T1.3 FOR BUILDING CODE ANALYSIS AND DIAGRAMS
3. REFER TO SHEET G1.1 FOR SITE GRAPHICS AND CODE REQUIRED SIGNAGE

ACCESSIBLE PATH

LIMIT OF WORK

BSA ARCHITECTS
A California Corporation
501 Folsom Street, Fourth Floor
San Francisco, CA 94105
415-281-4720

LICENSED ARCHITECT No. C26056 REN. 6-30-06 STATE OF CALIFORNIA

MOUNTAIN VIEW SENIOR CENTER

266 ESCUELA AVE
MOUNTAIN VIEW, CA

DATE: APRIL 18, 2005

REVISIONS:

CONSTRUCTION SET

SHEET TITLE:

SITE PLAN-B

© 2005 BSA Architects
"All drawings and written material appearing herein constitute the original and unpublished work of the architect and the same may not be duplicated, used, or disclosed without the written consent of the architect."

DRAWN BY: HK
CHECKED BY: GJ
JOB NO: 0314.10

SHEET A1.2

02-25-04 A1-02.DWG