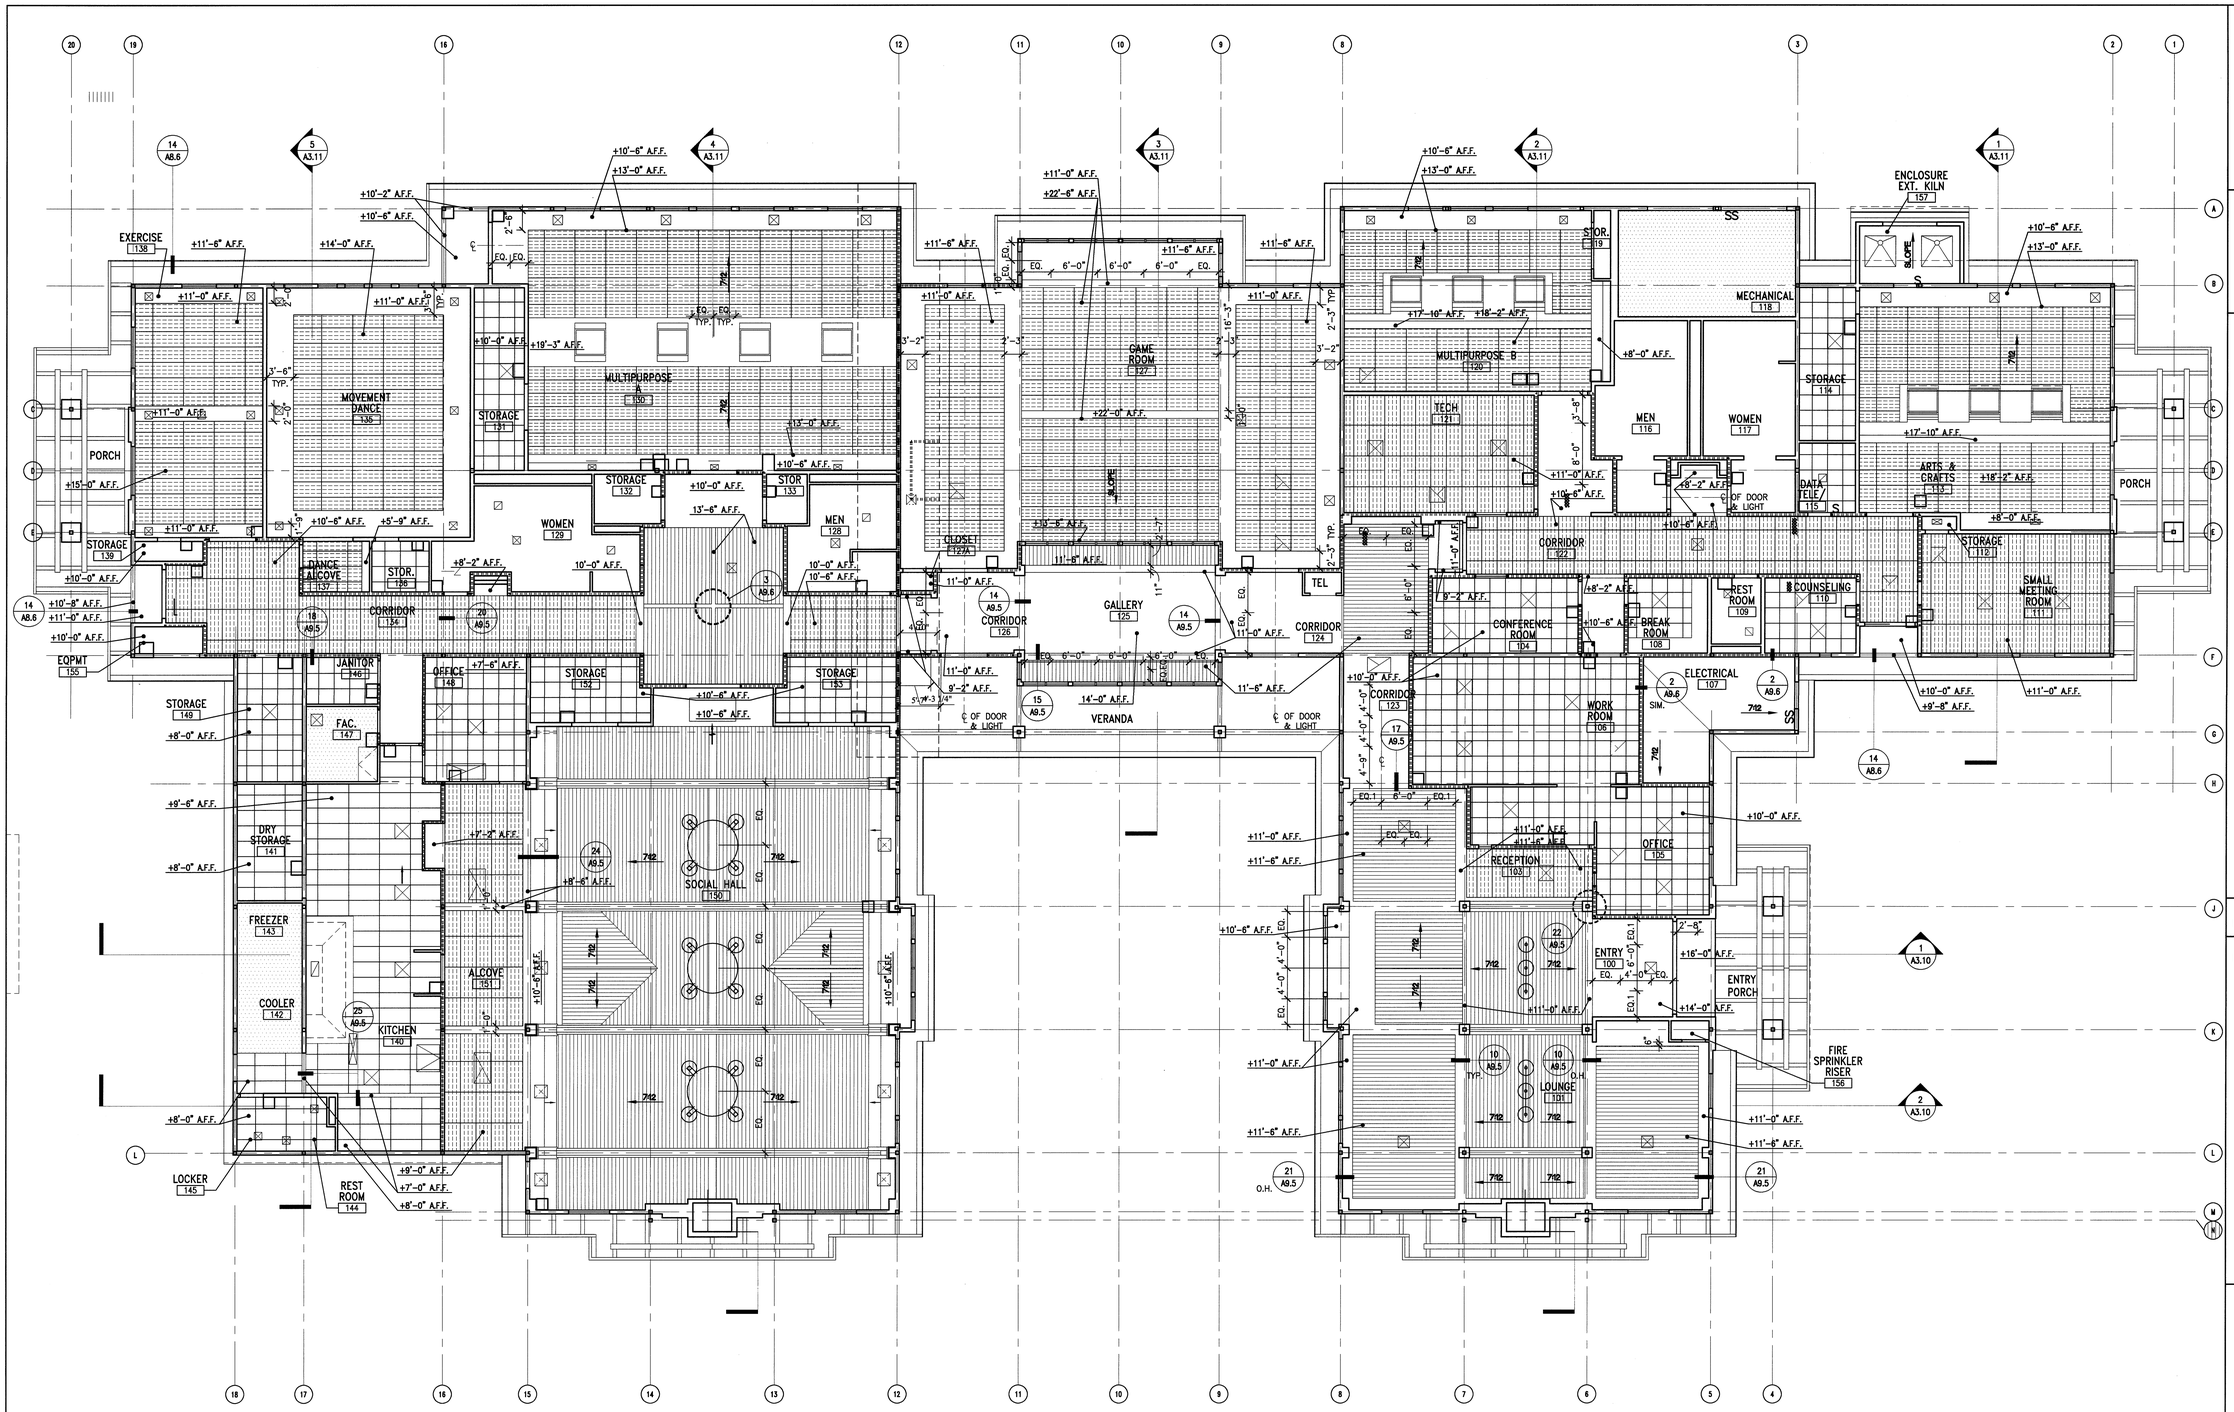


## 1 REFLECTED CEILING PLAN

1/8"=1'-0" PLAN

0 1' 4' 8' 16' 24'

TRUE NORTH

PLAN NORTH

## REFLECTED CEILING PLAN LEGEND

RCP-LEGEND

- AC1 24"x48" SUSPENDED LAY-IN TILE SCORED 24"x24"
- AC2 24"x48" SUSPENDED LAY-IN TILE SCORED 6"x48"
- AC3 24"x48" SUSPENDED LAY-IN TILE MYLAR COATED AT KITCHEN
- WDC CUSTOM WOOD SLAT CEILING
- GB1 GYPSUM BOARD – INTERIOR
- NO FINISH, OPEN TO ABOVE
- ATTIC ACCESS PANEL
- CEILING REGISTER, REF. MECH.
- CEILING MOUNTED EXIT SIGN, S.E.D.
- LIGHT FIXTURE, S.E.D.
- +9'-0" FINISH CEILING HEIGHT A.F.F.

## REFLECTED CEILING PLAN NOTES

RCP-NOTE

1. ALL CEILING DIMENSIONS ARE TO FINISHED CEILING OR SOFFIT U.O.N
2. SEE FINISH SCHEDULES ON A11.1
3. SEE A4 SERIES & A9.1 FOR PARTITION TYPES & DTLS
4. SEE DETAIL 1–4/A9.5 FOR TYP. SUSPENDED GYP. BD. CEILING ASSEMBLIES. SEE DETAIL 6–8/A9.5 FOR TYP. SUSPENDED ACOUSTICAL PANEL CEILING ASSEMBLIES
5. SEE MECHANICAL DRAWINGS FOR SPECIFIC INFORMATION ON DIFFUSERS
6. SEE ELECTRICAL DRAWINGS FOR SPECIFIC INFORMATION ON LIGHT FIXTURES
7. ALL LIGHT FIXTURES IN CEILING GRID TO BE CENTERED ON CEILING GRID PANEL U.O.N.
8. ALL MECH. DIFFUSERS IN CEILING GRID TO BE CENTERED ON CEILING GRID PANEL U.O.N.
9. FINISH CLG. TO BE +9'-0" A.F.F. U.O.N.
10. PROVIDE SOLID EDGE BLOCKING @ ALL EDGES OF GYPBD. CEILING PANELS AS REQ.
11. ALL LIGHT FIXTURES IN EXPOSED STRUCTURAL CEILING TO BE CENTERED ON STRUCTURAL BAY OR WALL U.O.N.
12. PRIOR TO INSTALLATION, COORDINATE SHAFT WALL CLNG W/ CLGN. GRID LAYOUT AND HVAC LOCATIONS
13 REFER TO A3.10, A3.11, A2.1 FOR MORE INFORMATION 7 DET. REFERENCES.


BSA ARCHITECTS
A California Corporation
501 Folsom Street, Fourth Floor
San Francisco, CA 94105
415-281-4720


LICENSED ARCHITECT GARY JOSEPH BRIGHT No. C26056 REN. 8-30-05 STATE OF CALIFORNIA

# MOUNTAIN VIEW SENIOR CENTER

266 ESCUELA AVE
MOUNTAIN VIEW, CA

DATE: APRIL 18, 2005

REVISIONS:

CONSTRUCTION SET

SHEET TITLE:

REFLECTED CEILING PLAN


© 2005 BSA Architects
"All drawings and written material appearing herein constitute the original and unpublished work of the architect and the same may not be duplicated, used, or disclosed without the written consent of the architect."


DRAWN BY: WC
CHECKED BY: GJ
JOB NO: 0314.10

SHEET A6.1

02-25-04 PLAN.DWG