NUMBERED SHEET NOTES

1. (N) CABLE T.V. SERVICE, UNDERGROUND SERVICE CONDUITS, (1) 4" CONDUIT FOR CABLE TV SERVICE AND (1) 4" CONDUIT FOR CITY FIBER OPTIC SCADA SYSTEM. PROVIDE AND INSTALL INNER DUCT IN THE 4" CONDUIT. SEE 2/E5.3.
2. (N) TELEPHONE SERVICE, UNDERGROUND SERVICE CONDUITS, (2) 4" CONDUITS.
3. PART OF SDHC PROJECT.
4. GENERATOR FEEDERS AND CONTROLS TO ATS SWITCHES, SEE 1/E5.1.
5. PROVIDE AND INSTALL (2) 4" CONDUITS TO ELECTRICAL ROOM FOR FUTURE USE.
6. PROVIDE AND INSTALL (2) 2" CONDUITS TO TELECOM ROOM FOR FUTURE USE.
7. SEE DETAIL 1/E7.2 FOR FIXTURE MOUNTING.
8. SEE DETAIL 13/E7.2 FOR POLE BASE.
9. SEE DETAIL 12/E7.2 FOR POLE BASE.
10. SEE DETAIL 1/E7.3 FOR FIXTURE MOUNTING.
11. SEE DETAIL 14/E7.2 FOR FIXTURE MOUNTING.
12. SEE DETAIL 2/E7.3 FOR POLE BASE.
13. RECEPTACLES FACTORY MOUNTED IN FIXTURE TYPE MC SHAFT - SEE FIXTURE SCHEDULE.
14. SEE DETAIL 6/E7.3 FOR FIXTURE MOUNTING.
15. SEE DETAIL 7/E7.3 FOR FIXTURE MOUNTING.
16. CIRCUIT LA-49 TO THE BOLLARD LIGHT SHALL BE ROUTED VIA 'LCP2'. PROVIDE AND INSTALL (6) #10, (1) #10G IN 1" CONDUIT HOMERUN TO PANEL.
17. PROVIDE AND INSTALL SECONDARY SERVICE CONDUITS ((2) 5") FROM THE PG&E PAD MOUNT TRANSFORMER TO THE NEW SWITCHBOARD AS INDICATED. COORDINATE WITH PG&E.
18. PROVIDE AND INSTALL 24"x36"x24" PG&E SPLICE BOX WITH FULL TRAFFIC COVER. VERIFY TYPE WITH PG&E. SUBMIT TO PG&E FOR APPROVAL.

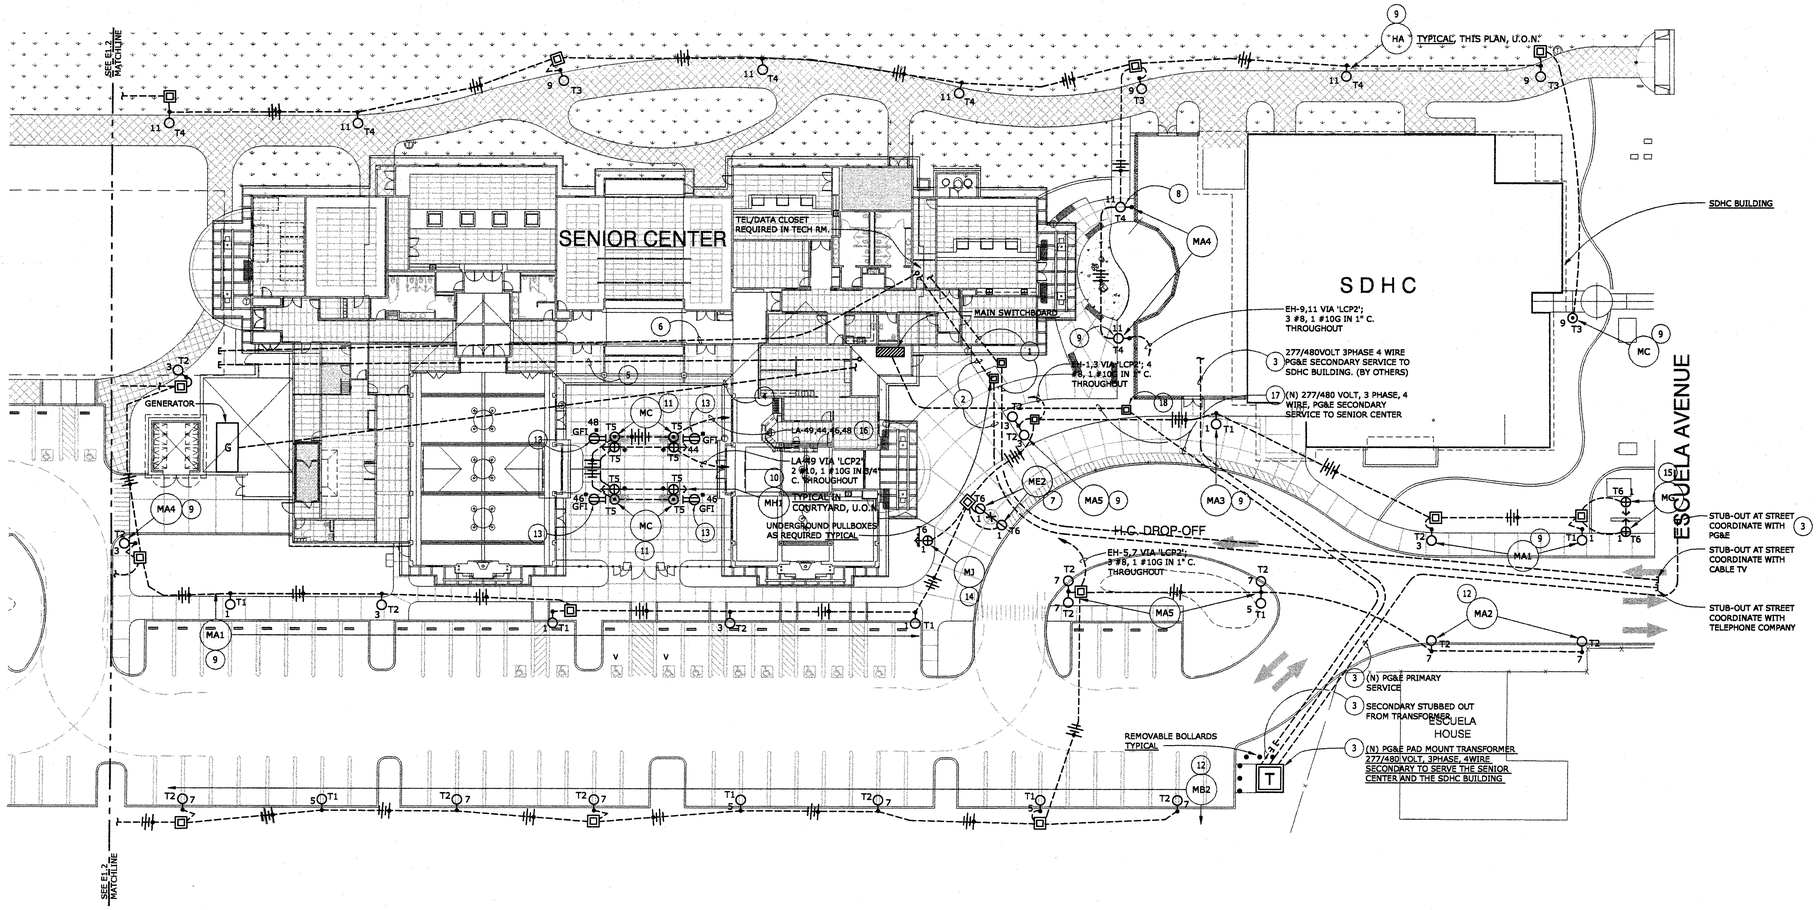

NOTE: SEE 11/E7.1 FOR TRENCH SECTION, TYPICAL.

SITE PLAN - ELECTRICAL
SCALE: 1" = 20'-0"
FILE: ... Site (04-14-05)

REF. NORTH

O'MAHONY & MYER
ELECTRICAL and LIGHTING DESIGN
4340 REDWOOD HWY., SUITE 245
SAN RAFAEL, CALIFORNIA 94903
(415) 492-0420/FAX (415) 479-9662
www.ommconsulting.com

REGISTERED PROFESSIONAL ENGINEER PETER J. COLEMANDER No.14738 Exp. 6/07 ELECTRICAL STATE OF CALIFORNIA

MOUNTAIN VIEW SENIOR CENTER

266 ESCUELA AVE
MOUNTAIN VIEW, CA

DATE: APRIL 18, 2005

REVISIONS:

CONSTRUCTION SET

SHEET TITLE:

SITE PLAN - ELECTRICAL EAST

DRAWN BY: JK/TV
CHECKED BY: PJC
JOB NO: 203106

SHEET E1.1

MOUNTAIN_VIEW_SENIOR_CENTER-203106
Apr 14, 2005 - 11:49am Inichols P:\2003\MOUNTAIN_VIEW_SENIOR_CENTER-203106\CAD_E1.1-MVSC.dwg

MOUNTAIN_VIEW_SENIOR_CENTER-203106

NUMBERED SHEET NOTES

1. SEE DETAIL 13/E7.2 FOR POLE BASE.
2. SEE DETAIL 12/E7.2 FOR POLE BASE.
3. SEE DETAIL 2/E7.3 FOR POLE BASE.

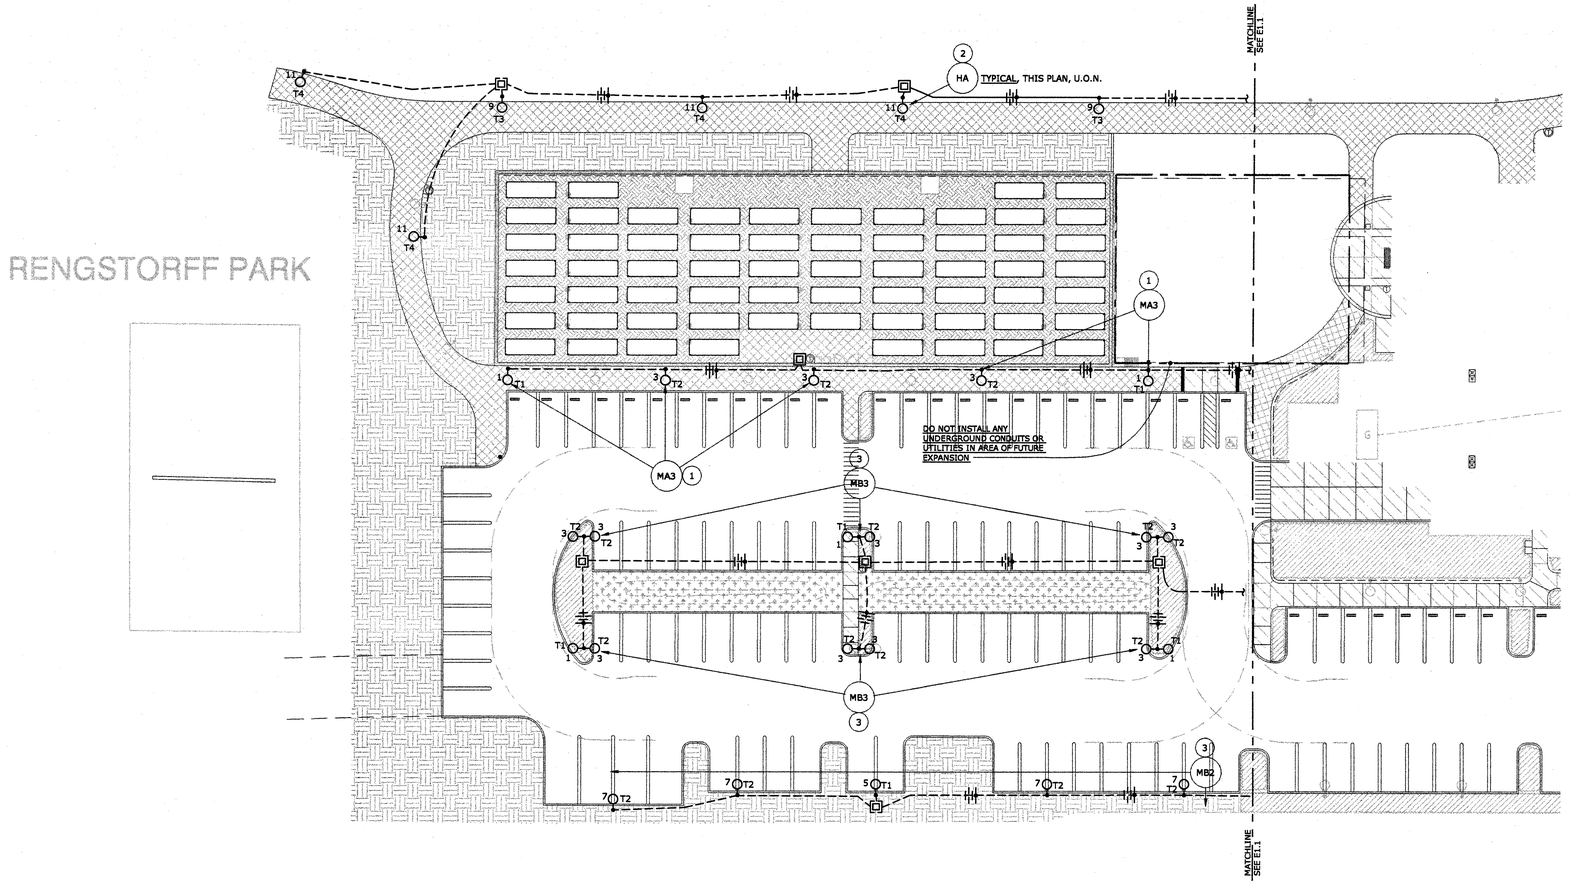

NOTE: SEE 11/E7.1 FOR TRENCH SECTION, TYPICAL.

SITE PLAN - ELECTRICAL

SCALE: 1" = 20'-0"
FILE: ... site + (landscape off) + plan (1-11-05) + etal (older)

1 / E1.2

REF. NORTH

O'MAHONY & MYER
ELECTRICAL and LIGHTING DESIGN
4340 REDWOOD HWY., SUITE 245
SAN RAFAEL, CALIFORNIA 94903
(415) 492-0420/FAX (415) 479-9662
www.ommconsulting.com

REGISTERED PROFESSIONAL ENGINEER PETER J. COLLINS No. 14738 Exp. 6/07 ELECTRICAL STATE OF CALIFORNIA

MOUNTAIN VIEW SENIOR CENTER

266 ESCUELA AVE
MOUNTAIN VIEW, CA

DATE: APRIL 18, 2005

REVISIONS:

CONSTRUCTION SET

SHEET TITLE:

SITE PLAN - ELECTRICAL WEST

DRAWN BY: JK/TV
CHECKED BY: PJC
JOB NO: 203106

SHEET E1.2

Apr 14, 2005 - 11:49am lnichols P:\2003\MOUNTAIN_VIEW_SENIOR_CENTER-203106\CAD_E1.2-MVSC.dwg