MOUNTAIN_VIEW_SENIOR_CENTER-203106

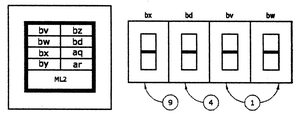

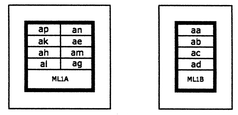

ML2			
Switch - Button	Label	Switch - Button	Label
bv	PENDANTS	bz	FIREPLACE ACCENT
bw	UPLIGHTS	bd	ACCENT
bx	DOWNLIGHTS	aq	ALCOVE WALLWASHERS
by	SCONCES	ar	ALCOVE SCONCES & DOWNLIGHTS
SOCIAL HALL MASTER ON/OFF (bv, bw, bx, by, bz, bd, aq, ar)			

SOCIAL HALL LIGHTING CONTROLS /ML2'

SCALE: NONE

3 / E2.1

ML1A			
Switch - Button	Label	Switch - Button	Label
ap	RECEPTION	an	LOBBY DOWNLIGHTS
ak	ENTRY	ae	SCONCES
ah	LOBBY PENDANTS	am	FIREPLACE ACCENT
al	LOUNGE DOWNLIGHTS	ag	CORRIDOR
LOBBY MASTER ON/OFF (ap, ak, ah, al, an, ae, am, ag)			

ML1B	
Switch - Button	Label
aa	MAIN CORRIDOR
ab	GALLERY DOWNLIGHTS
ac	GALLERY DOWNLIGHTS
ad	GALLERY UPLIGHTS
MAIN CORRIDOR (aa, ab, ac, ad)	

MAIN LIGHTING CONTROLS 'ML1'

SCALE: NONE

2 / E2.1

NUMBERED SHEET NOTES

1. FLUORESCENT DIMMER SWITCH(ES); LUTRON NOVA T-STAR #NTF-103P-277V-XX, PRESET, FULLY RATED, FINISH PER ARCHITECT.
2. SEE DIVISION 16 SPECIFICATIONS FOR BUILDING LIGHTING CONTROL SYSTEM DESCRIPTION.
3. SWITCH DISPLAY CASE LIGHTING WITH THE ADJACENT CORRIDOR LIGHTING. MOUNT FIXTURE INSIDE DISPLAY CASE ABOVE GLASS DOORS, LENS SIDE DOWN.
4. INCANDESCENT DIMMER SWITCH; LUTRON NOVA T-STAR #NT-603P-XX PRESET, FULLY RATED, FINISH PER ARCHITECT.
5. SEE DETAIL 4/E7.2 FOR FIXTURE MOUNTING.
6. SEE DETAIL 3/E7.2 FOR LOW LEVEL EXIT SIGN MOUNTING.
7. SEE DETAIL 4/E7.3 FOR FIXTURE SIGN MOUNTING.
8. SEE DETAIL 5/E7.3 FOR FIXTURE SIGN MOUNTING.
9. INCANDESCENT DIMMER SWITCH; LUTRON NOVA T-STAR # NT-1003P-XX PRESET, FULLY RATED, FINISH PER ARCHITECT.
10. SEE DETAIL 15/E7.2 FOR FIXTURE MOUNTING.

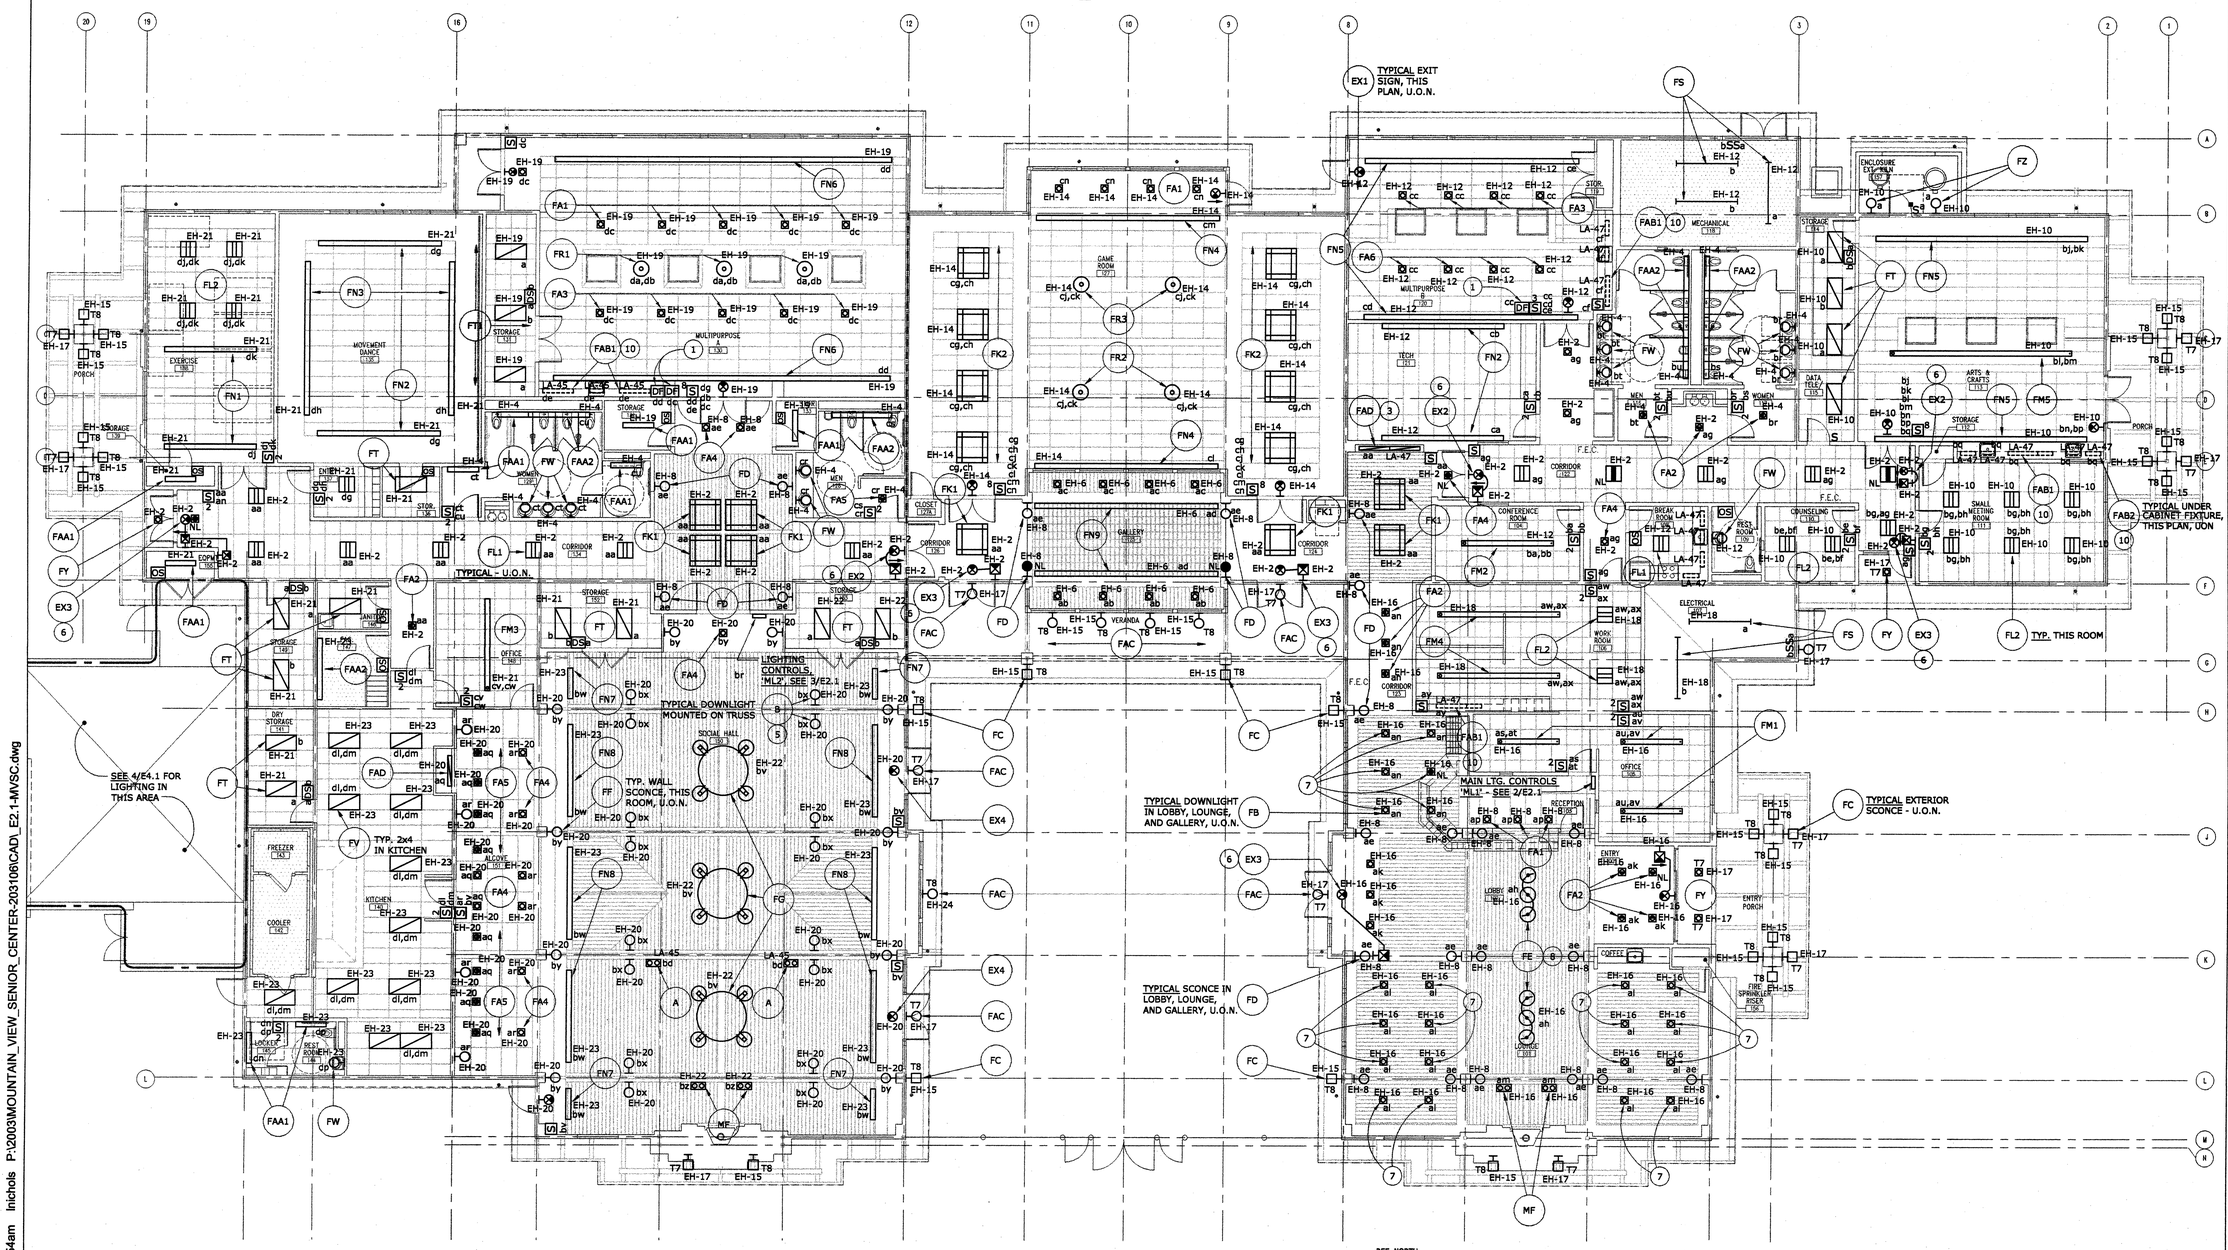

FLOOR PLAN - LIGHTING

SCALE: 1/8" = 1'-0"
FILE: .. plan (04-13-05)

1 / E2.1

NOTE: SEE 1/E5.5 & 4/E5.5 FOR LIGHTING FIXTURES CONNECTED TO THE EMERGENCY LIGHTING TRANSFER SYSTEM.

O'MAHONY & MYER
ELECTRICAL and LIGHTING DESIGN
430 REDWOOD HWY, SUITE 245
SAN RAFAEL, CALIFORNIA 94903
(415) 492-0420/FAX (415) 479-9662
www.omeconsulting.com

REGISTERED PROFESSIONAL ENGINEER
ROBERT T. O'MAHONY
No. 14738
Exp. 6/07
ELECTRICAL
STATE OF CALIFORNIA

MOUNTAIN VIEW SENIOR CENTER

266 ESCUELA AVE
MOUNTAIN VIEW, CA

DATE: APRIL 18, 2005

REVISIONS:

CONSTRUCTION SET

SHEET TITLE:

FLOOR PLAN - LIGHTING

DRAWN BY: TV/JK	SHEET
CHECKED BY: PJC	E2.1
JOB NO: 203106	

Apr 14, 2005 - 11:54am lnichols P:\2003\MOUNTAIN_VIEW_SENIOR_CENTER-203106\CAD_E2.1-MVSC.dwg