C:\DD CADD\BSA0301 - Mountain View Senior Center4.12.05\G1.1.dwg, 04/14/2005 09:36:19 AM, DesignJet 750C C3196A.pc3

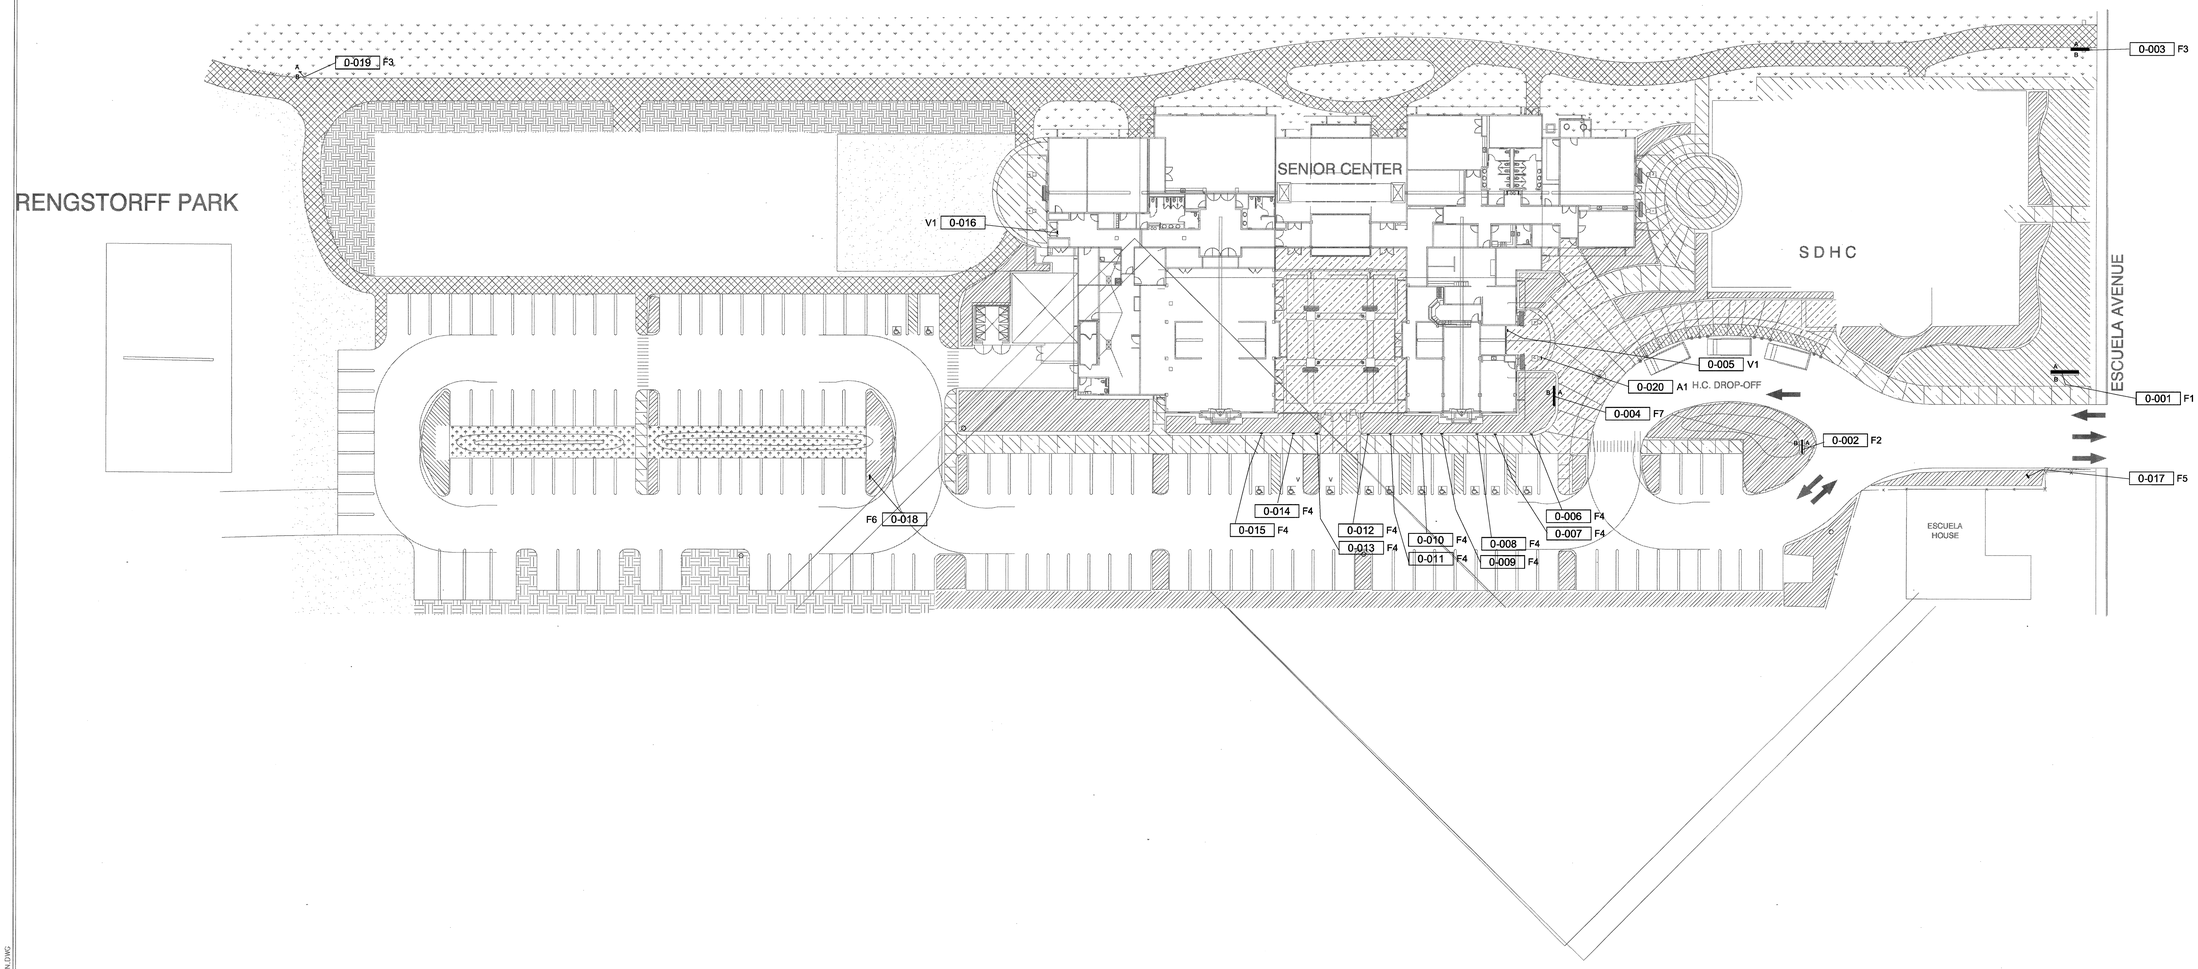

Environmental
Graphic Design

39 North Front Street
Rio Vista, CA 94571
707 374-2334
fax 374-2144

DONNELLY DESIGN

MOUNTAIN VIEW SENIOR CENTER

266 ESCUELA AVE
MOUNTAIN VIEW, CA

DATE: APRIL 18, 2005

REVISIONS:

CONSTRUCTION SET

SHEET TITLE:

EXTERIOR SIGN LOCATION PLAN

DRAWN BY: CM
CHECKED BY: TD
JOB NO: 0314.10

SHEET
G1.1

02-25-04 PLAN.DWG

C:\DD CADD\BSA0301 - Mountain View Senior Center\4.12.05\G1.2.dwg, 04/14/2005 09:37:46 AM, DesignJet 750C C3196A.pc3

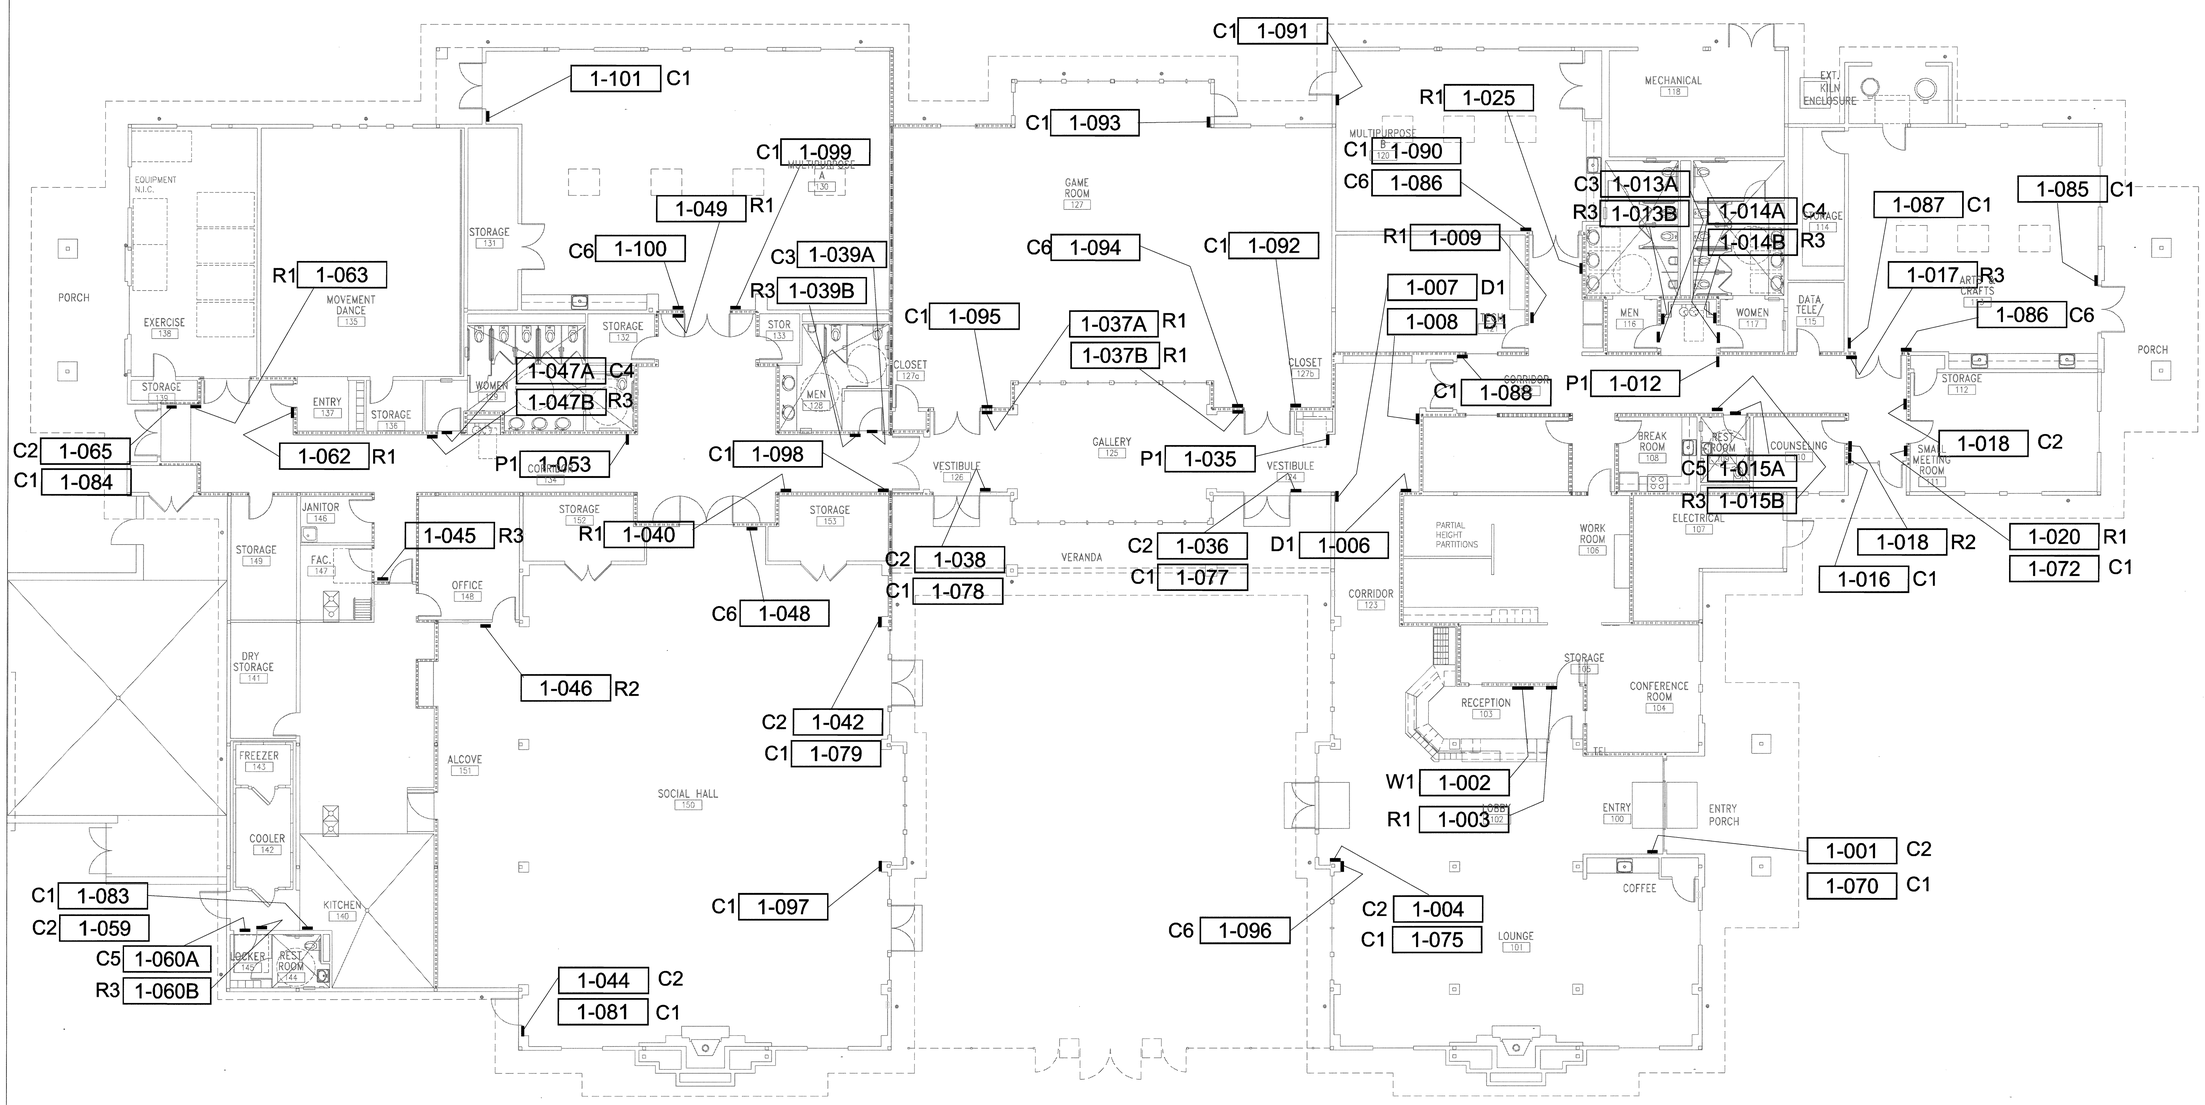

1 **FLOOR PLAN**
1/8"=1'-0"

PLAN

0 1' 4' 8' 16' 24'

TRUE NORTH

PLAN NORTH

DONNELLY DESIGN

Environmental Graphic Design

39 North Front Street
Rio Vista, CA 94571
707 374-2334
fax 374-2144

MOUNTAIN VIEW SENIOR CENTER

266 ESCUELA AVE
MOUNTAIN VIEW, CA

DATE: APRIL 18, 2005

CONSTRUCTION SET

SHEET TITLE:

INTERIOR SIGN LOCATION PLAN

DRAWN BY: CM
CHECKED BY: TD
JOB NO: 0314.10

SHEET G1.2

02-29-04 PLAN.DWG

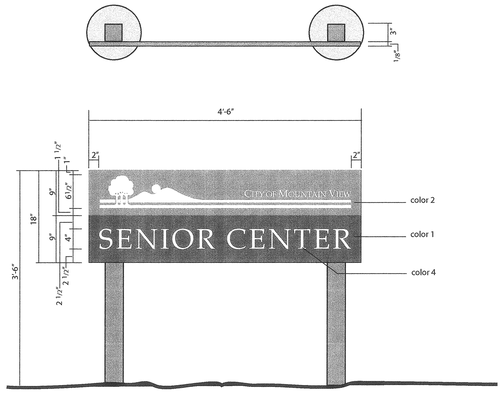

J / G1.3 **Sign Type: F7**
scale: 1"=1'-0"
Single faced freestanding building identification sign.
Sign face is 1/8" aluminum, surface painted with vinyl graphics.
Post is aluminum with anodized finish. Direct burial footing.

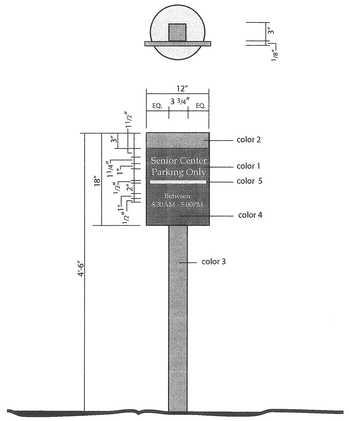

I / G1.3 **Sign Type: F6**
scale: 1"=1'-0"
Single faced freestanding accessible parking space marker.
Sign face is 1/8" aluminum, surface painted with vinyl graphics.
Post is aluminum with anodized finish. Direct burial footing.

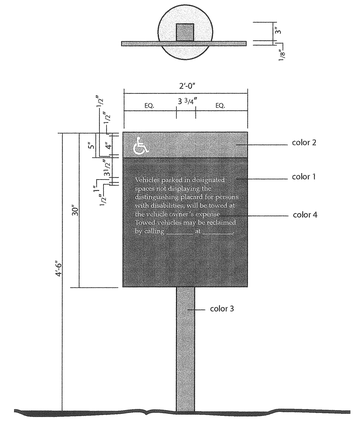

H / G1.3 **Sign Type: F5**
scale: 1"=1'-0"
Single faced freestanding accessible parking space marker.
Sign face is 1/8" aluminum, surface painted with vinyl graphics.
Post is aluminum with anodized finish. Direct burial footing.

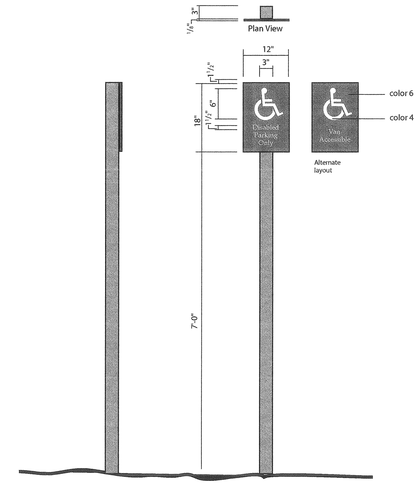

G / G1.3 **Sign Type: F4**
scale: 3/4" = 1'-0"
Single faced freestanding accessible parking space marker.
Sign face is 1/8" aluminum, surface painted with vinyl graphics.
Post is aluminum with anodized finish. Direct burial footing.

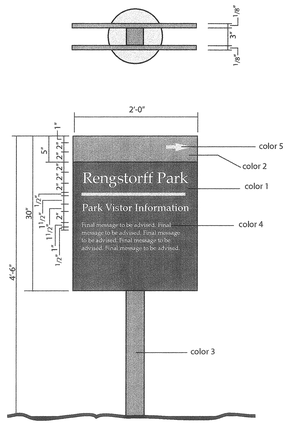

F / G1.3 **Sign Type: F3**
scale: 1"=1'-0"
Double faced freestanding sign. Sign face is 1/8" aluminum with a painted finish, mounted to sign post with VHB foam tape. Text is surface applied vinyl.
Post is aluminum with anodized finish.
Direct burial footing.

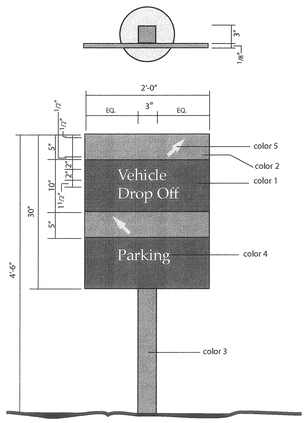

E / G1.3 **Sign Type: F2**
scale: 1"=1'-0"
Single faced freestanding sign. Sign face is 1/8" aluminum with a painted finish, mounted to sign post with VHB foam tape. Text is surface applied vinyl.
Post is aluminum with anodized finish.
Direct burial footing.

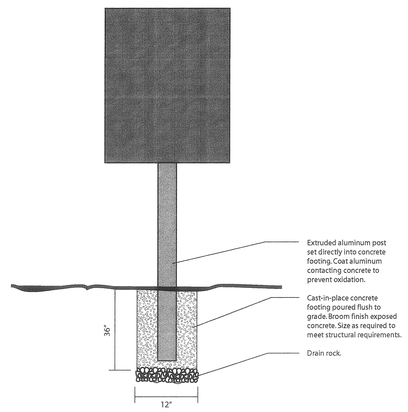

D / G1.3 **Typical Footing Detail: Sign types F2, F3, F4, F6, F7**
not to scale

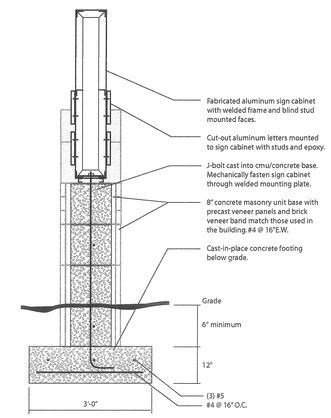

C / G1.3 **Typical Footing Detail: Sign types F2, F3, F4, F6, F7**
not to scale

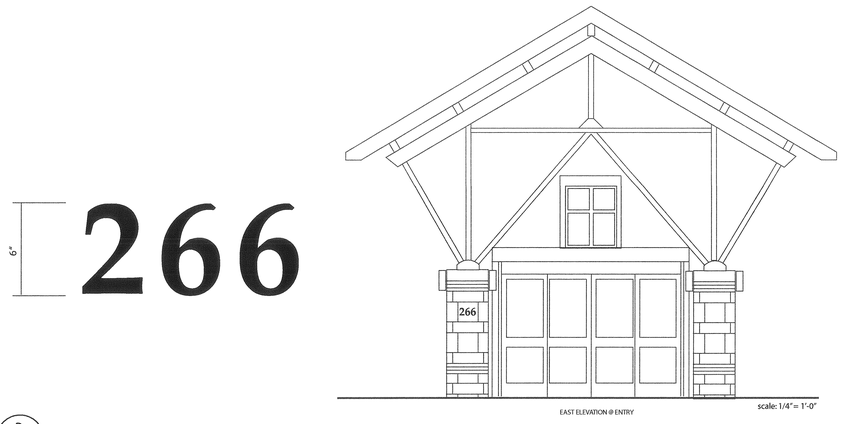

B / G1.3 **Sign Type A1**
scale: 1/4" = 1"
Cut out 1/2" aluminum letters with painted finish. Stud and epoxy mount to column surfcace.

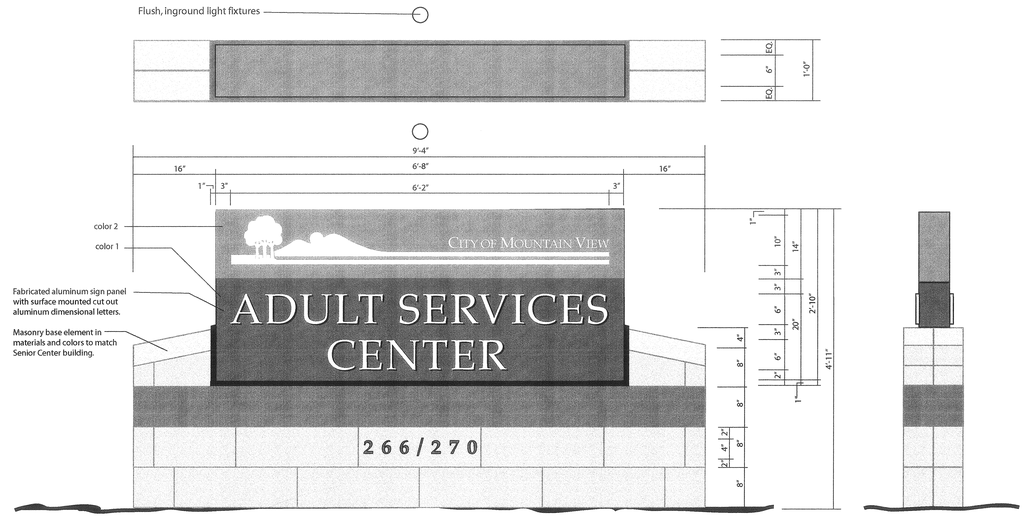

A / G1.3 **Sign Type: F1**
scale: 1"=1'-0"
Double faced free standing monument sign with ground illumination. Base is constructed of concrete masonry units and bricks to match building.
Sign panel is fabricated aluminum with a painted finish (2 colors). Text is 1/2" cut out aluminum with a painted finish, stud and adhesive mounted to sign cabinet.
City of Mountain View logo is surface silkscreened.

DONNELLY DESIGN
Environmental Graphic Design
39 North Front Street
Rio Vista, CA 94571
707 374-2334
fax 374-2144

MOUNTAIN VIEW SENIOR CENTER

266 ESCUELA AVE
MOUNTAIN VIEW, CA

DATE: APRIL 18, 2005

CONSTRUCTION SET

SHEET TITLE:
SIGN TYPE DRAWINGS

DRAWN BY: CM
CHECKED BY: TD
JOB NO: 0314.10

SHEET G1.3

02-25-04 PLAN.DWG

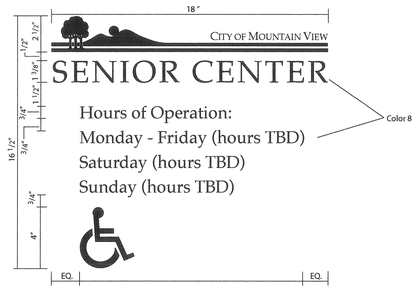

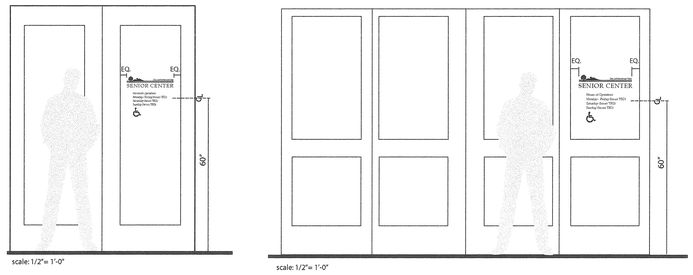

J / G1.4 **Sign Type: V1**
scale: 1/4"=1"
Subsurface aplied vinyl graphics mounted to building entrance glass.

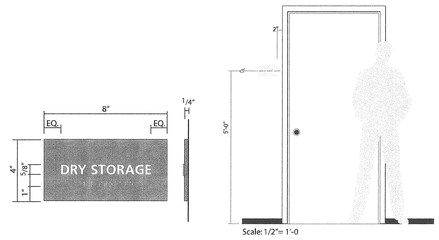

I / G1.4 **Sign Type: R3**
scale: 1/4"=1"
Staff room identification sign.
Surface painted acrylic sign plaque with laminated photopolymer sign face.
Text is raised 1/32" and is accompanied by Grade 2 Braille.

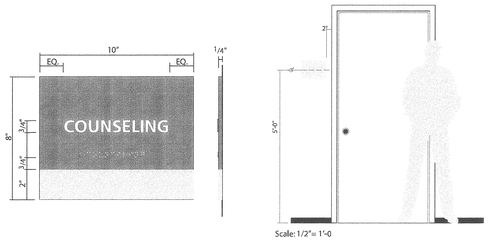

H / G1.4 **Sign Type: R2**
scale: 1/4"=1"
Secondary room identification sign.
Surface painted acrylic sign plaque with laminated photopolymer sign face.
Text is raised 1/32" and is accompanied by Grade 2 Braille.
Accent Bar is surface painted.

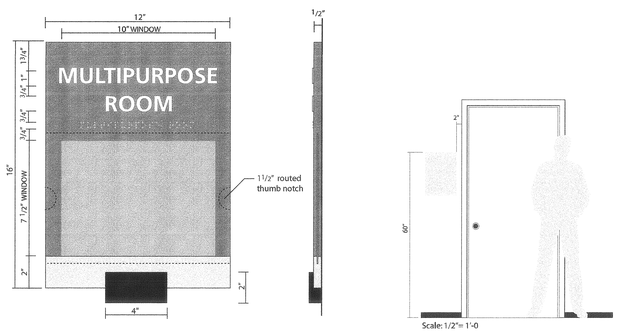

G / G1.4 **Sign Type: R1**
scale: 1/4"=1"
Primary room identification sign.
Surface painted acrylic sign plaque with laminated photopolymer sign face and insert pocket for 8 1/2"x11" insert. .
Text is raised 1/32" and is accompanied by Grade 2 Braille.
Accent Bar is surface painted. Aluminum bottom bracket is painted dark bronze.
See detail drawing D/G1.5

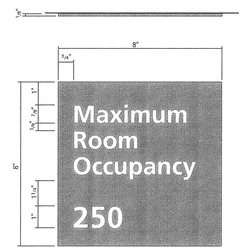

F / G1.4 **Sign Type: C6**
scale: 1/4"=1"
Code required maximum occupancy sign.
1/8" thick surface painted acrylic plaque with surface painted background color. Text is surface applied vinyl.

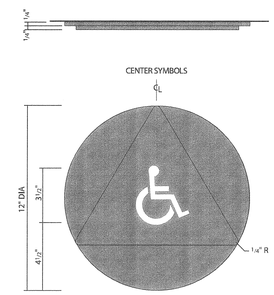

E / G1.4 **Sign Type: C5**
scale: 1/4"=1"
Code required accessible unisex restroom identification sign.
1/4" thick surface painted acrylic back plaque laminated to 1/4" surface painted symbol plaque. Symbols are surface applied vinyl.

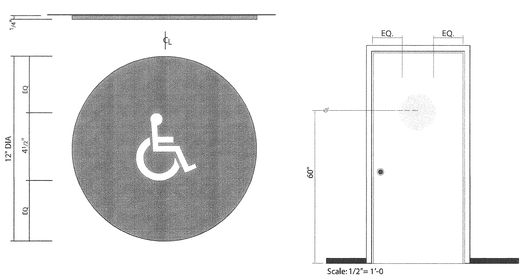

D / G1.4 **Sign Type: C4**
scale: 1/4"=1"
Code required accessible women's restroom identification sign.
1/4" thick acrylic plaque with surface painted background color.
Symbols are surface applied vinyl.

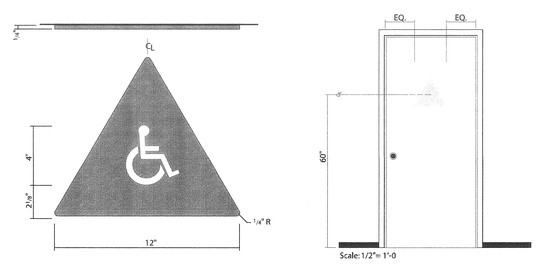

C / G1.4 **Sign Type: C3**
scale: 1/4"=1"
Code required accessible men's restroom identification sign.
1/4" thick acrylic plaque with surface painted background color.
Symbols are surface applied vinyl.

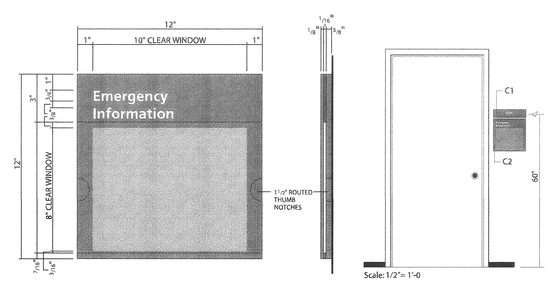

B / G1.4 **Sign Type: C2**
scale: 1/4"=1"
Code required evacuation map holder.
3/8" thick acrylic surface painted back plaque 1/16" thick spacers allow for insertion
of map by sliding it in horizontally from either side. 1/8" face plaque is made of non-glare
optically clear acrylic that allows clear reading of the map. Face of plaque is surface applied vinyl.
painted creating a border around the clear window. Text is surface applied vinyl.
Sign company to provide evacuation maps.
See detail drawing D/G1.5

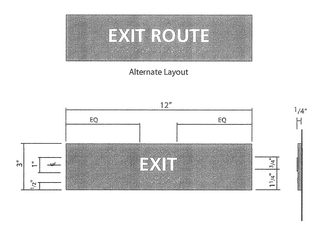

A / G1.4 **Sign Type: C1**
scale: 1/4"=1"
Code Required Tactile Exit Sign
Acrylic sign plaque with laminated photopolymer face. Text is
raised 1/32" and is accompanied by grade 2 braille.
Surface paint plaque and silkscreen text color on raised characters.
Paint braille to match sign face.

DONNELLY DESIGN
Environmental Graphic Design
39 North Front Street
Rio Vista, CA 94571
707 374-2334
fax 374-2144

MOUNTAIN VIEW
SENIOR CENTER

266 ESCUELA AVE
MOUNTAIN VIEW, CA

DATE: APRIL 18, 2005

CONSTRUCTION SET

SHEET TITLE:
SIGN TYPE DRAWINGS

DRAWN BY: CM
CHECKED BY: TD
JOB NO: 0314.10

SHEET
G1.4

02-25-04 PLAN.DWG

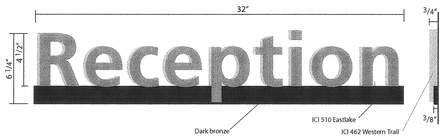

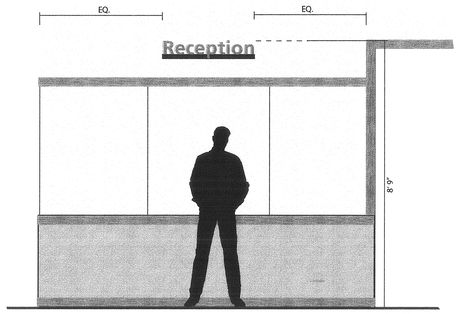

scale: 1/2"=1'-0"

F / G1.5 **Sign Type: W1**

scale: 3/16"=1" Wall mounted dimensional acrylic letters and graphic bar. All elements are surface painted. Adhesive mount to wall surface.

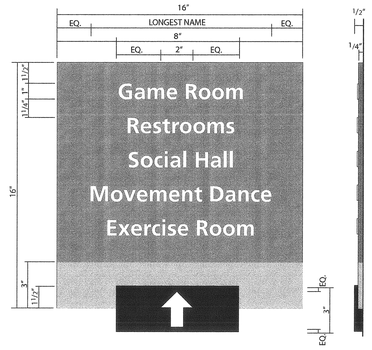

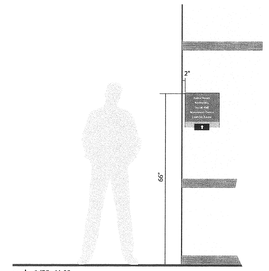

scale: 1/2"=1'-0"

E / G1.5 **Sign Type: D1**

scale: 1/4"=1" Wall mounted directional sign.
Surface painted acrylic sign plaque with surface applied vinyl graphics.
Accent color bar is surface painted. Aluminum bracket is painted dark bronze.
Arrow is surface applied vinyl.

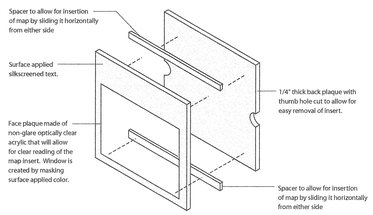

D / G1.5 **Typical Sign Detail: Sign Type R1, C2**

not to scale

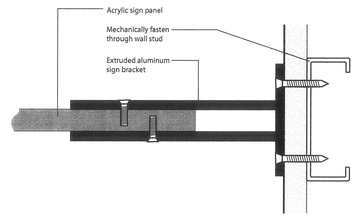

C / G1.5 **Typical mounting detail: Sign Type P1**

not to scale

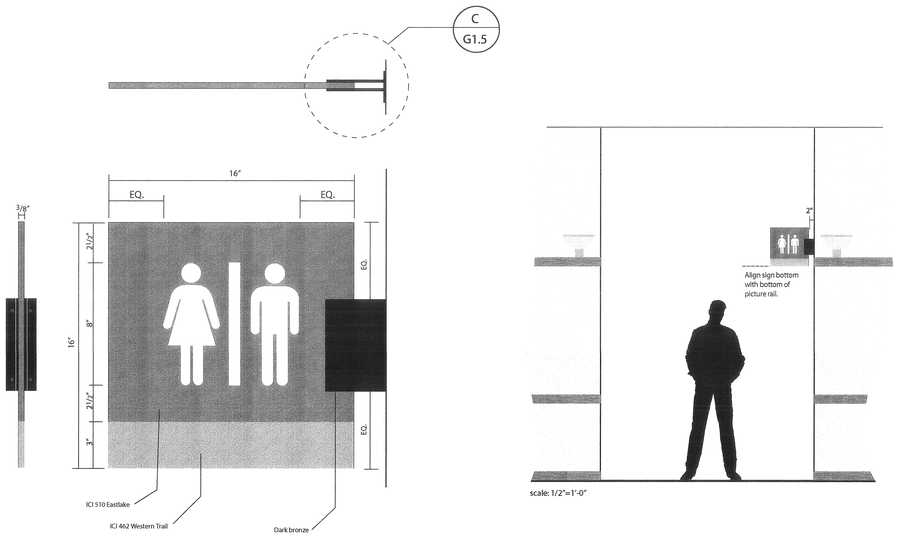

scale: 1/2"=1'-0"

B / G1.5 **Sign Type: P1**

scale: 1/4"=1" Projecting Restroom Sign.
Acrylic sign plaque is surface painted with surcace applied vinyl graphics.
Aluminum bracket is anodized and mechanically fastened to wall surface.

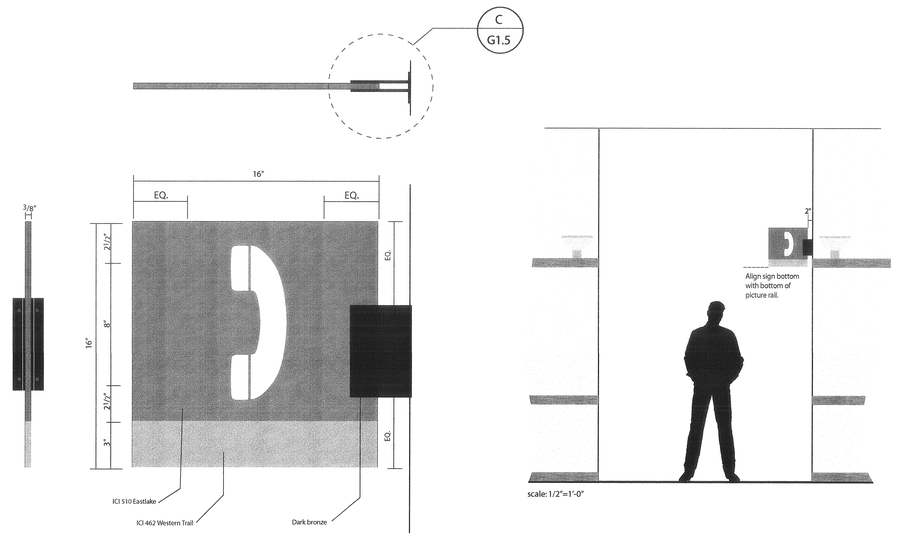

scale: 1/2"=1'-0"

A / G1.5 **Sign Type: P1**

scale: 1/4"=1" Projecting Telephone Sign.
Acrylic sign plaque is surface painted with surcace applied vinyl graphics.
Aluminum bracket is anodized and mechanically fastened to wall surface.

DONNELLY DESIGN
Environmental Graphic Design
39 North Front Street
Rio Vista, CA 94571
707 374-2334
fax 374-2144

MOUNTAIN VIEW SENIOR CENTER

266 ESCUELA AVE
MOUNTAIN VIEW, CA

DATE: APRIL 18, 2005

CONSTRUCTION SET

SHEET TITLE:
SIGN TYPE DRAWINGS

DRAWN BY: CM
CHECKED BY: TD
JOB NO: 0314.10

SHEET G1.5

02-25-04 PLAN.DWG