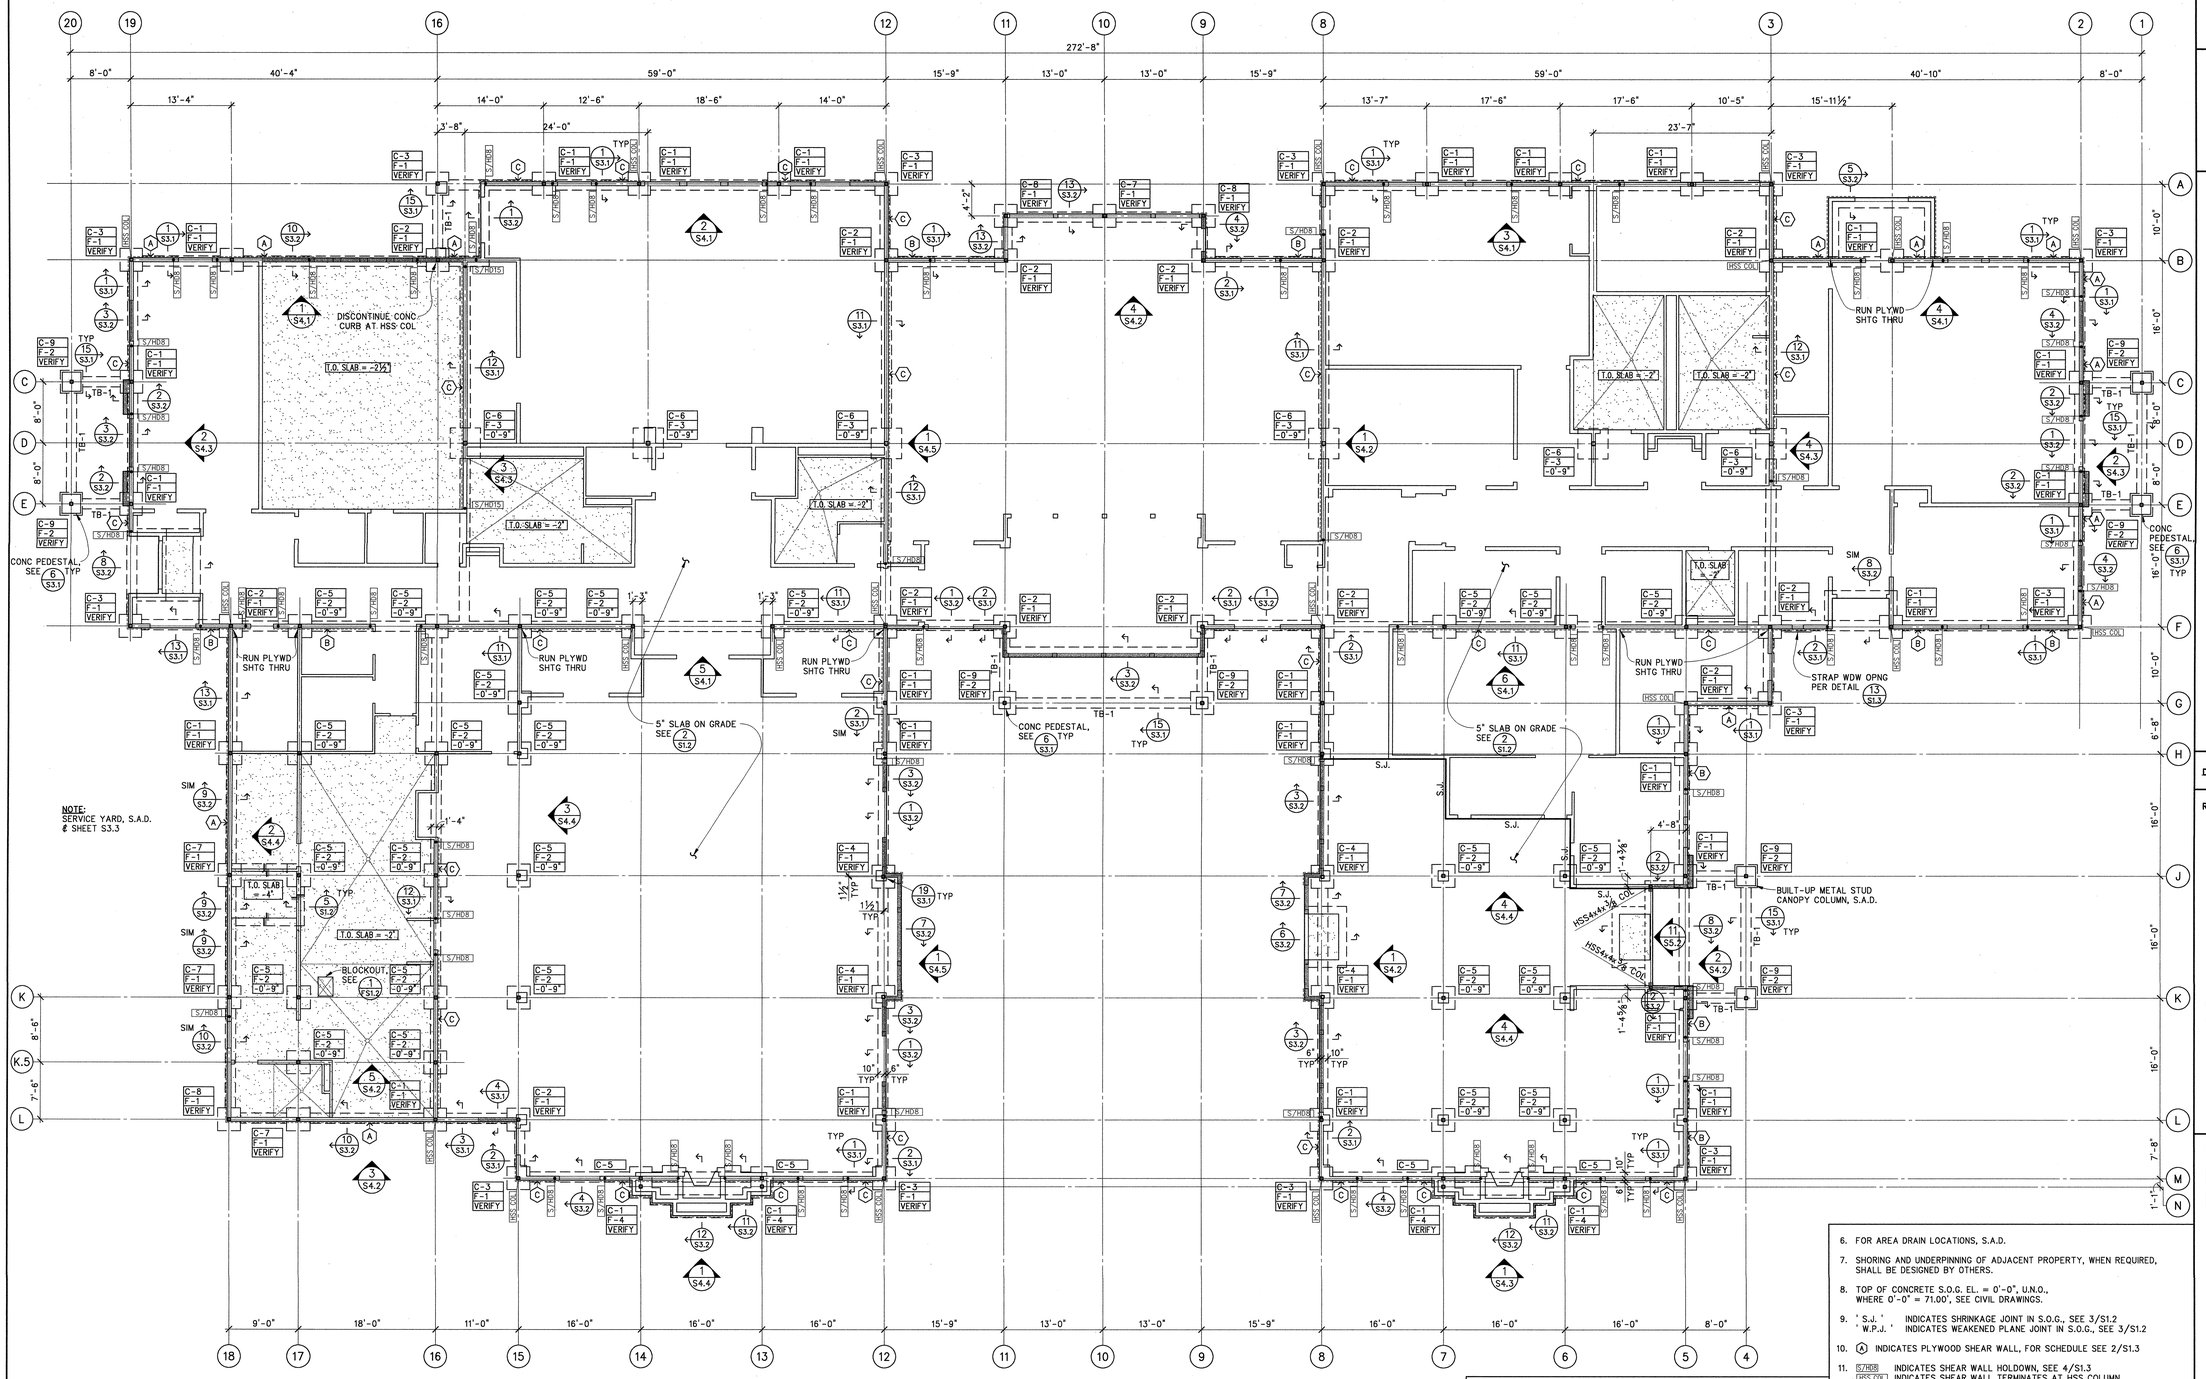


REFERENCE NORTH

# FOUNDATION/FLOOR PLAN

SCALE: 1/8" = 1'-0"

1

KPFF K0000 S2.1

## NOTES:

1. FOR GENERAL NOTES REFER TO SHEET S1.1
   FOR TYPICAL DETAILS REFER TO SHEET S1.2
   FOR FOUNDATION DETAILS REFER TO SHEETS S3.1 & S3.2
2. VERIFY ALL DIMENSIONS, ELEVATIONS, FINISH SURFACES, SLOPES, DRAINS, SLAB DEPRESSIONS, ETC., WITH ARCHITECTURAL DRAWINGS, PRIOR TO START OF CONSTRUCTION.
3. SPECIFICATIONS AND DETAILING OF ALL WATERPROOFING AND DRAINAGE ITEMS, ALTHOUGH INDICATED ON THE STRUCTURAL DRAWINGS FOR GENERAL INFORMATION PURPOSES ONLY, ARE THE DESIGN RESPONSIBILITY OF OTHERS.
4. FOR LOCATION, SIZE, AND EXTENT OF CURBS, S.A.D.
5. [illegible] INDICATES SLAB DEPRESSIONS, FOR DEPTH AND SLOPE S.A.D.
   [illegible] INDICATES CONC CURBS, S.A.D. & SECTIONS
6. FOR AREA DRAIN LOCATIONS, S.A.D.
7. SHORING AND UNDERPINNING OF ADJACENT PROPERTY, WHEN REQUIRED, SHALL BE DESIGNED BY OTHERS.
8. TOP OF CONCRETE S.O.G. EL. = 0'-0", U.N.O., WHERE 0'-0" = 71.00', SEE CIVIL DRAWINGS.
9. ' S.J. ' INDICATES SHRINKAGE JOINT IN S.O.G., SEE 3/S1.2
   ' W.P.J. ' INDICATES WEAKENED PLANE JOINT IN S.O.G., SEE 3/S1.2
10. (A) INDICATES PLYWOOD SHEAR WALL, FOR SCHEDULE SEE 2/S1.3
11. S/HD8 INDICATES SHEAR WALL HOLDOWN, SEE 4/S1.3
    HSS COL INDICATES SHEAR WALL TERMINATES AT HSS COLUMN, FOR DETAIL SEE 9/S1.3
12. C-1 ← INDICATES COLUMN TYPE, SEE 5/S3.1
    F-1 ← INDICATES FOOTING TYPE, SEE 10/S3.1
    -1.00' ← INDICATES TOP OF FOOTING ELEVATION, RELATIVE TO FINISHED FLOOR = 0'-0"
13. FOR S.O.G. BLOCKOUT AT COLUMNS AND WALLS, SEE 4/S1.2
14. ' TB-1 ' INDICATES TIE BEAM, SEE DETAIL 15/S3.1.
15. FOR DIMENSIONS AT FIREPLACES, S.A.D. 3/A3.29

REGISTERED PROFESSIONAL ENGINEER
No. 2436
Exp. 3/31/07
STRUCTURAL
STATE OF CALIFORNIA

18 APRIL 2005
DATE SIGNED


kpff
Consulting Engineers
1160 Battery Street, Suite 300
San Francisco, California 94111
T: 415.989.1004 F: 415.989.1552
www.kpff.com ftp.kpff.com


# MOUNTAIN VIEW SENIOR CENTER

266 ESCUELA AVE
MOUNTAIN VIEW, CA

DATE: APRIL 18, 2005

REVISIONS:

CONSTRUCTION SET

SHEET TITLE:

FOUNDATION/ FLOOR PLAN

DRAWN BY: FC
CHECKED BY: TLH
JOB NO: K103044

SHEET S2.1

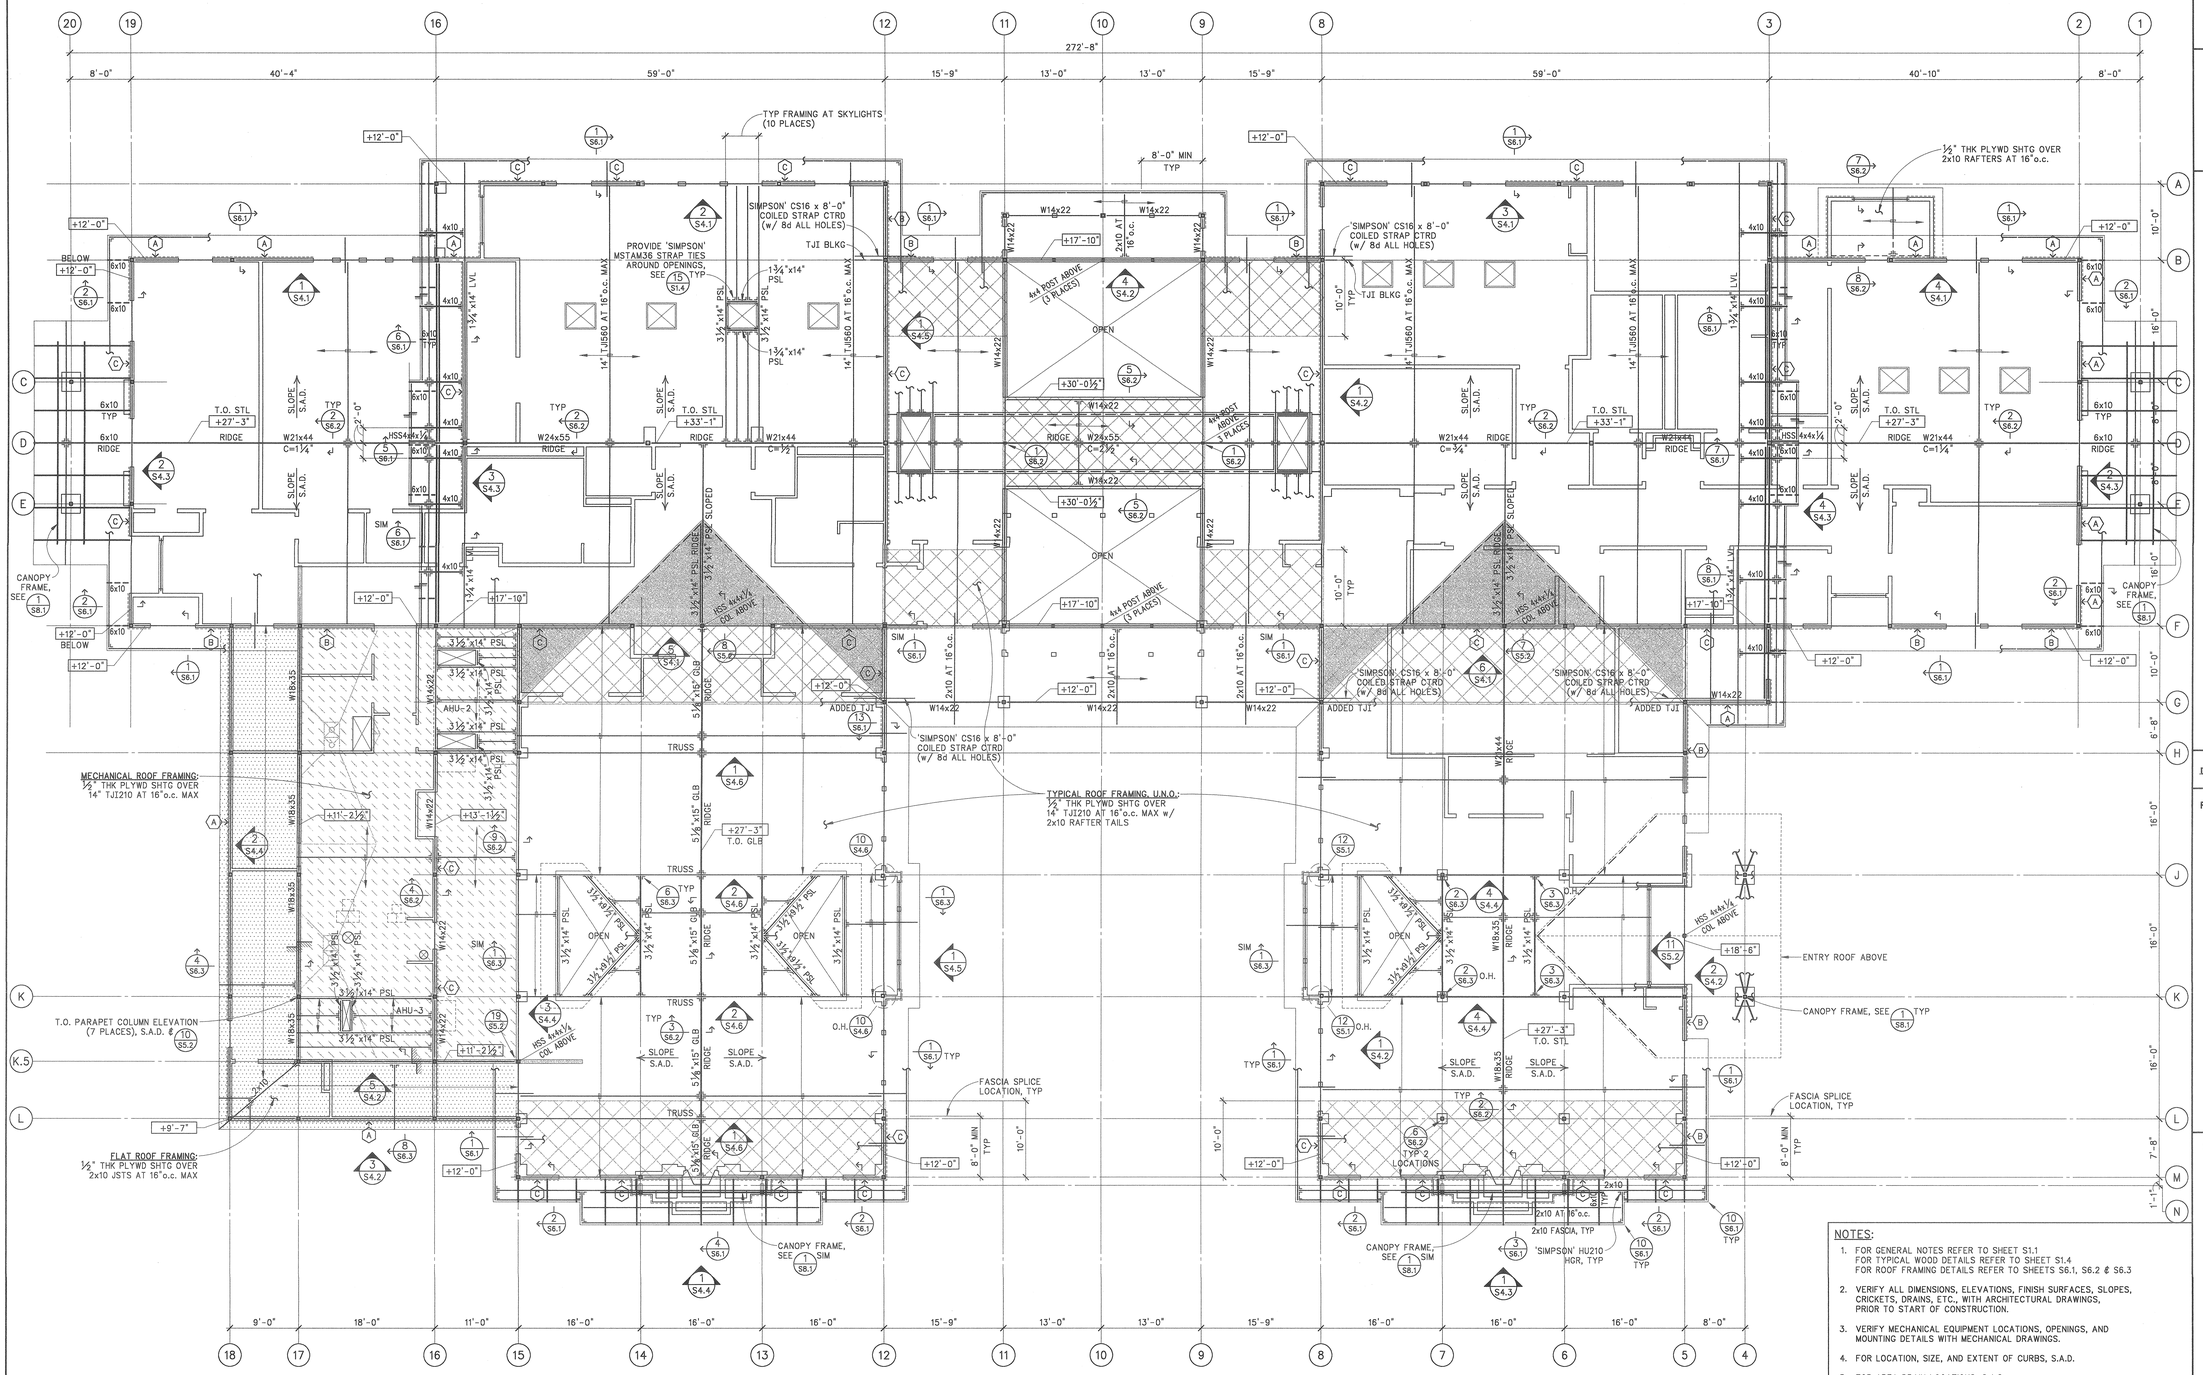


REFERENCE NORTH

## NOTES:

1. FOR GENERAL NOTES REFER TO SHEET S1.1
   FOR TYPICAL WOOD DETAILS REFER TO SHEET S1.4
   FOR ROOF FRAMING DETAILS REFER TO SHEETS S6.1, S6.2 & S6.3
2. VERIFY ALL DIMENSIONS, ELEVATIONS, FINISH SURFACES, SLOPES, CRICKETS, DRAINS, ETC., WITH ARCHITECTURAL DRAWINGS, PRIOR TO START OF CONSTRUCTION.
3. VERIFY MECHANICAL EQUIPMENT LOCATIONS, OPENINGS, AND MOUNTING DETAILS WITH MECHANICAL DRAWINGS.
4. FOR LOCATION, SIZE, AND EXTENT OF CURBS, S.A.D.
5. FOR AREA DRAIN LOCATIONS, S.A.D.
6. (A) INDICATES PLYWOOD SHEAR WALL, FOR SCHEDULE SEE 2/S1.3
7. ' TJI ' INDICATES PLYWOOD WEB JOISTS MANUFACTURED BY TRUS JOIST CORP. OR EQUAL, SEE GENERAL NOTES.
8. FOR SKYLIGHT DETAILS, S.A.D.
9. TOP OF STEEL AT COLUMN CENTER LINES IS SHOWN THUS: WHERE 0'-0" = 71.00', SEE CIVIL DRAWINGS.
10. STEEL FRAMING AND CONNECTIONS ARE SHOWN ON SHEET S5.1
11. FOR COLUMN TYPES, SEE SHEET S2.1
12. INDICATES CALIFORNIA FRAMING, SEE 7/S1.4
    INDICATES BLOCKED ROOF DIAPHRAGMS, SEE GENERAL NOTES FOR NAILING REQUIREMENTS

# LOW ROOF FRAMING PLAN

SCALE: 1/8" = 1'-0"

KPFF | K0000 | 1 | S2.2

REGISTERED PROFESSIONAL ENGINEER
TIM L. HEIMAN
No. 2436
Exp. 3/31/07
STRUCTURAL
STATE OF CALIFORNIA

18 APRIL 2005
DATE SIGNED


kpff
Consulting Engineers
1160 Battery Street, Suite 300
San Francisco, California 94111
T: 415.989.1004 F: 415.989.1552
www.kpff.com ftp.kpff.com


# MOUNTAIN VIEW SENIOR CENTER

266 ESCUELA AVE
MOUNTAIN VIEW, CA

DATE: APRIL 18, 2005

REVISIONS:

CONSTRUCTION SET

SHEET TITLE:
LOW ROOF FRAMING PLAN

DRAWN BY: FC
CHECKED BY: TLH
JOB NO: K103044

SHEET
S2.2

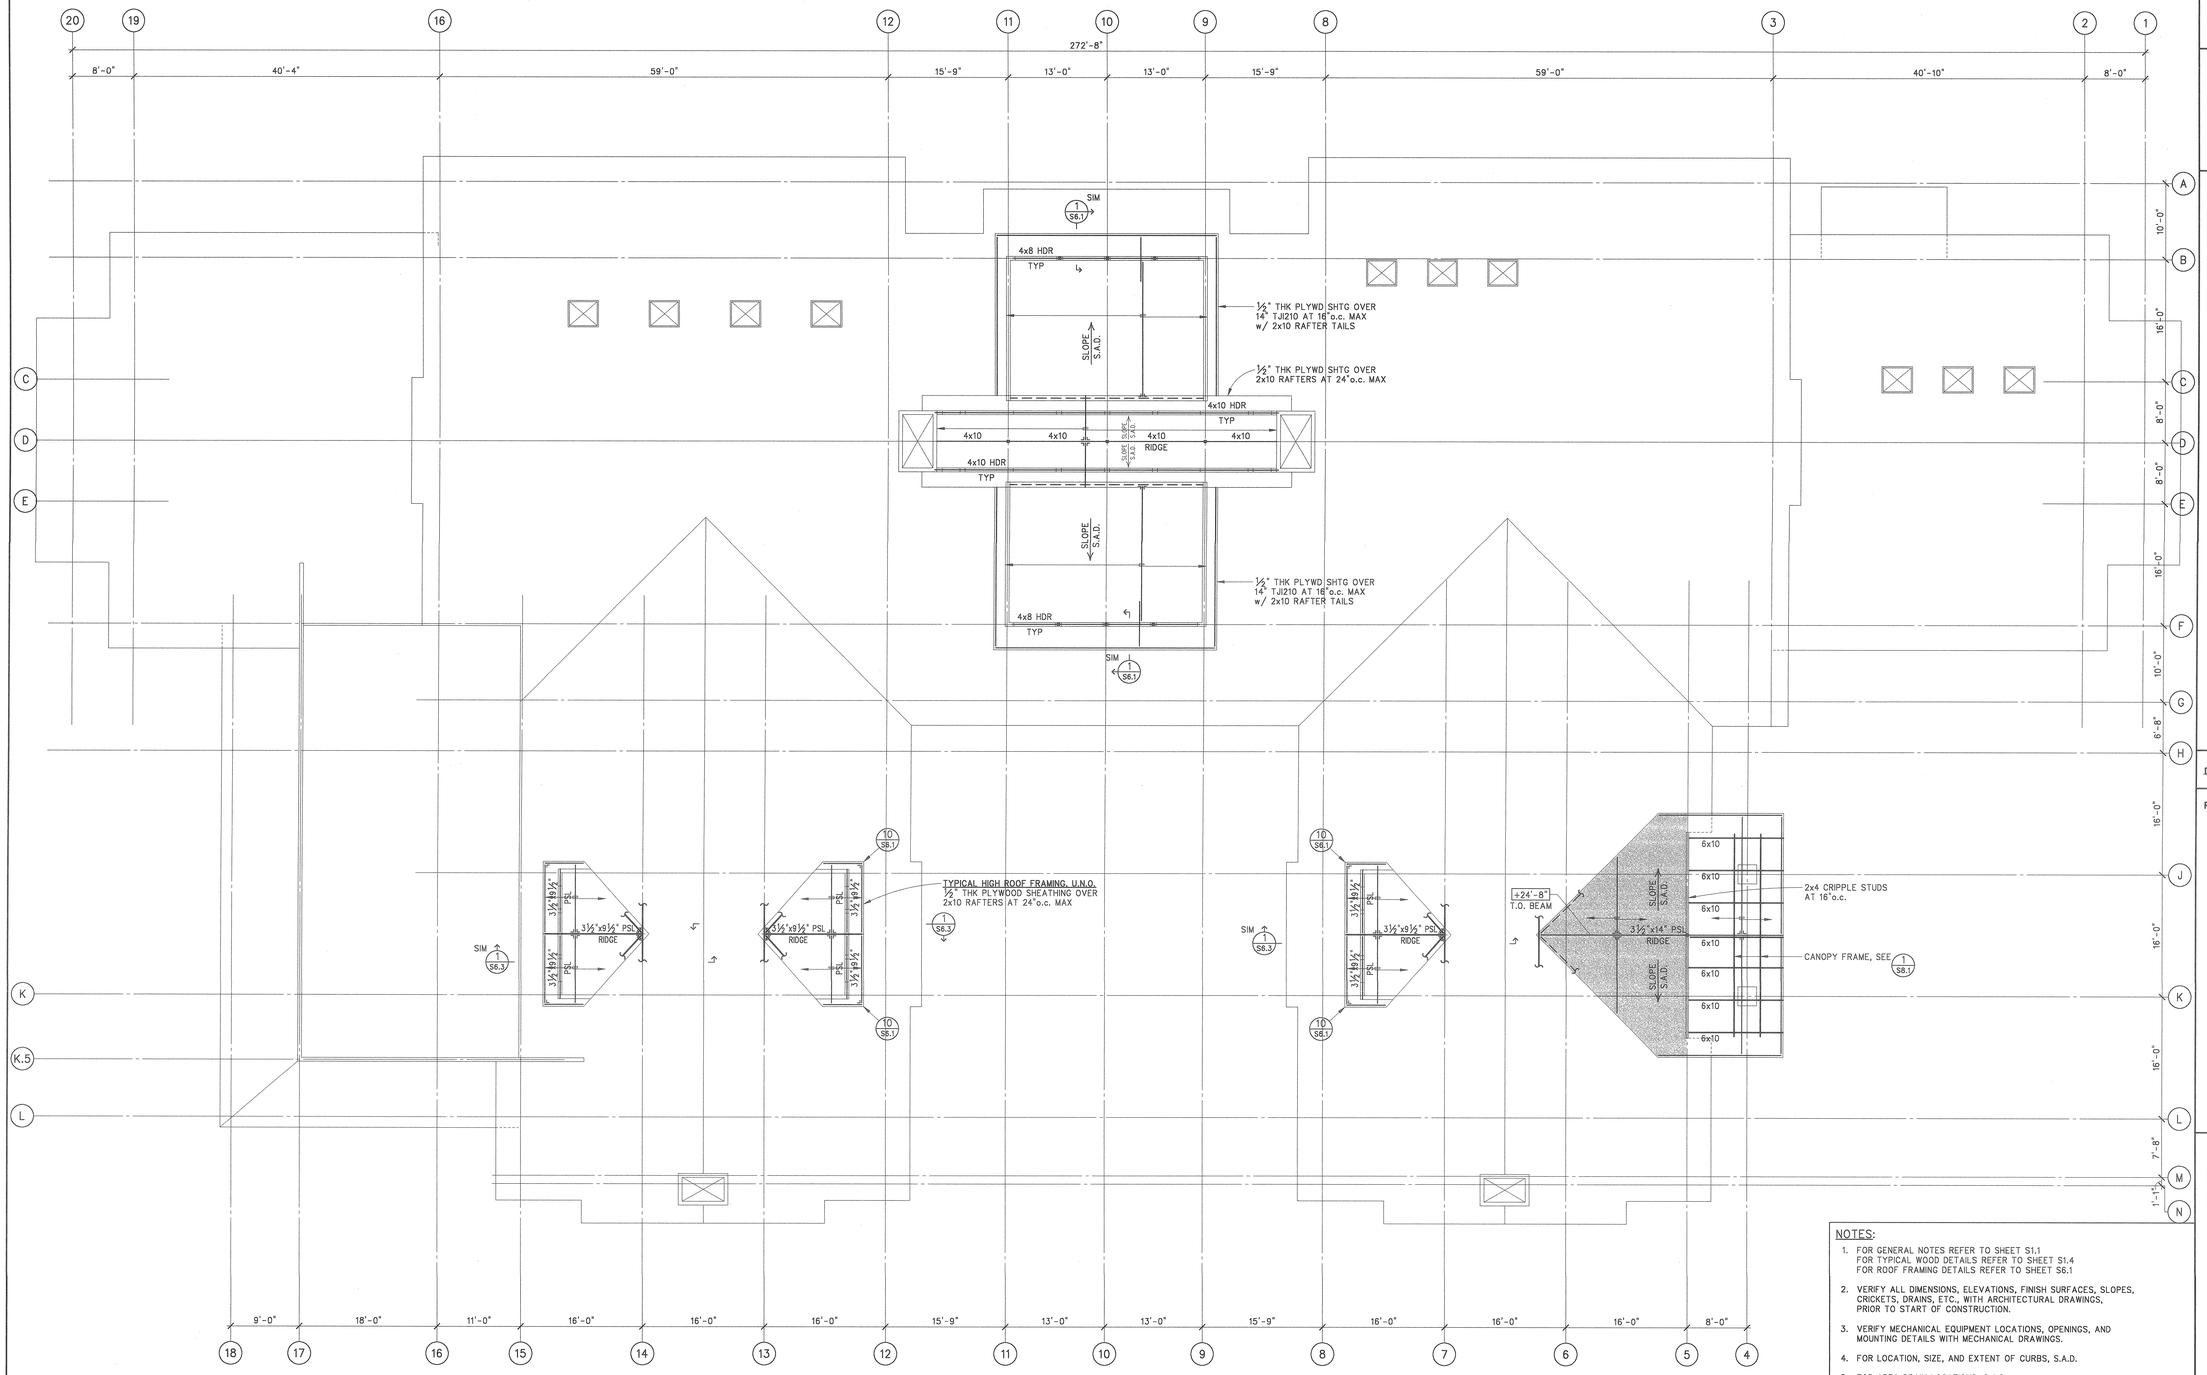


REFERENCE NORTH

## NOTES:

1. FOR GENERAL NOTES REFER TO SHEET S1.1
   FOR TYPICAL WOOD DETAILS REFER TO SHEET S1.4
   FOR ROOF FRAMING DETAILS REFER TO SHEET S6.1
2. VERIFY ALL DIMENSIONS, ELEVATIONS, FINISH SURFACES, SLOPES, CRICKETS, DRAINS, ETC., WITH ARCHITECTURAL DRAWINGS, PRIOR TO START OF CONSTRUCTION.
3. VERIFY MECHANICAL EQUIPMENT LOCATIONS, OPENINGS, AND MOUNTING DETAILS WITH MECHANICAL DRAWINGS.
4. FOR LOCATION, SIZE, AND EXTENT OF CURBS, S.A.D.
5. FOR AREA DRAIN LOCATIONS, S.A.D.
6. (A) INDICATES PLYWOOD SHEAR WALL, FOR SCHEDULE SEE 2/S1.3
7. ' TJI ' INDICATES PLYWOOD WEB JOISTS MANUFACTURED BY TRUS JOIST CORP. OR EQUAL, SEE GENERAL NOTES.
8. FOR SKYLIGHT DETAILS, S.A.D.
9. TOP OF STEEL AT COLUMN CENTER LINES IS SHOWN THUS: _ _ _ _ WHERE 0'-0" = 71.00', SEE CIVIL DRAWINGS.
10. STEEL FRAMING AND CONNECTIONS ARE SHOWN ON SHEET S5.1
11. FOR COLUMN TYPES, SEE SHEET S2.1
12. (CBC) INDICATES CALIFORNIA FRAMING, SEE 7/S1.4

HIGH ROOF FRAMING PLAN

SCALE: 1/8" = 1'-0"

1 S2.3

KPFF K0000

REGISTERED PROFESSIONAL ENGINEER
TIM L. HEIMAN
No. 2436
Exp. 3/31/07
STRUCTURAL
STATE OF CALIFORNIA

18 APRIL 2005
DATE SIGNED

kpff
Consulting Engineers
1160 Battery Street, Suite 300
San Francisco, California 94111
T: 415.989.1004 F: 415.989.1552
www.kpff.com ftp.kpff.com

# MOUNTAIN VIEW SENIOR CENTER

266 ESCUELA AVE
MOUNTAIN VIEW, CA

DATE: APRIL 18, 2005

REVISIONS:

CONSTRUCTION SET

SHEET TITLE:

HIGH ROOF FRAMING PLAN

DRAWN BY: FC
CHECKED BY: TLH
JOB NO: K103044

SHEET S2.3

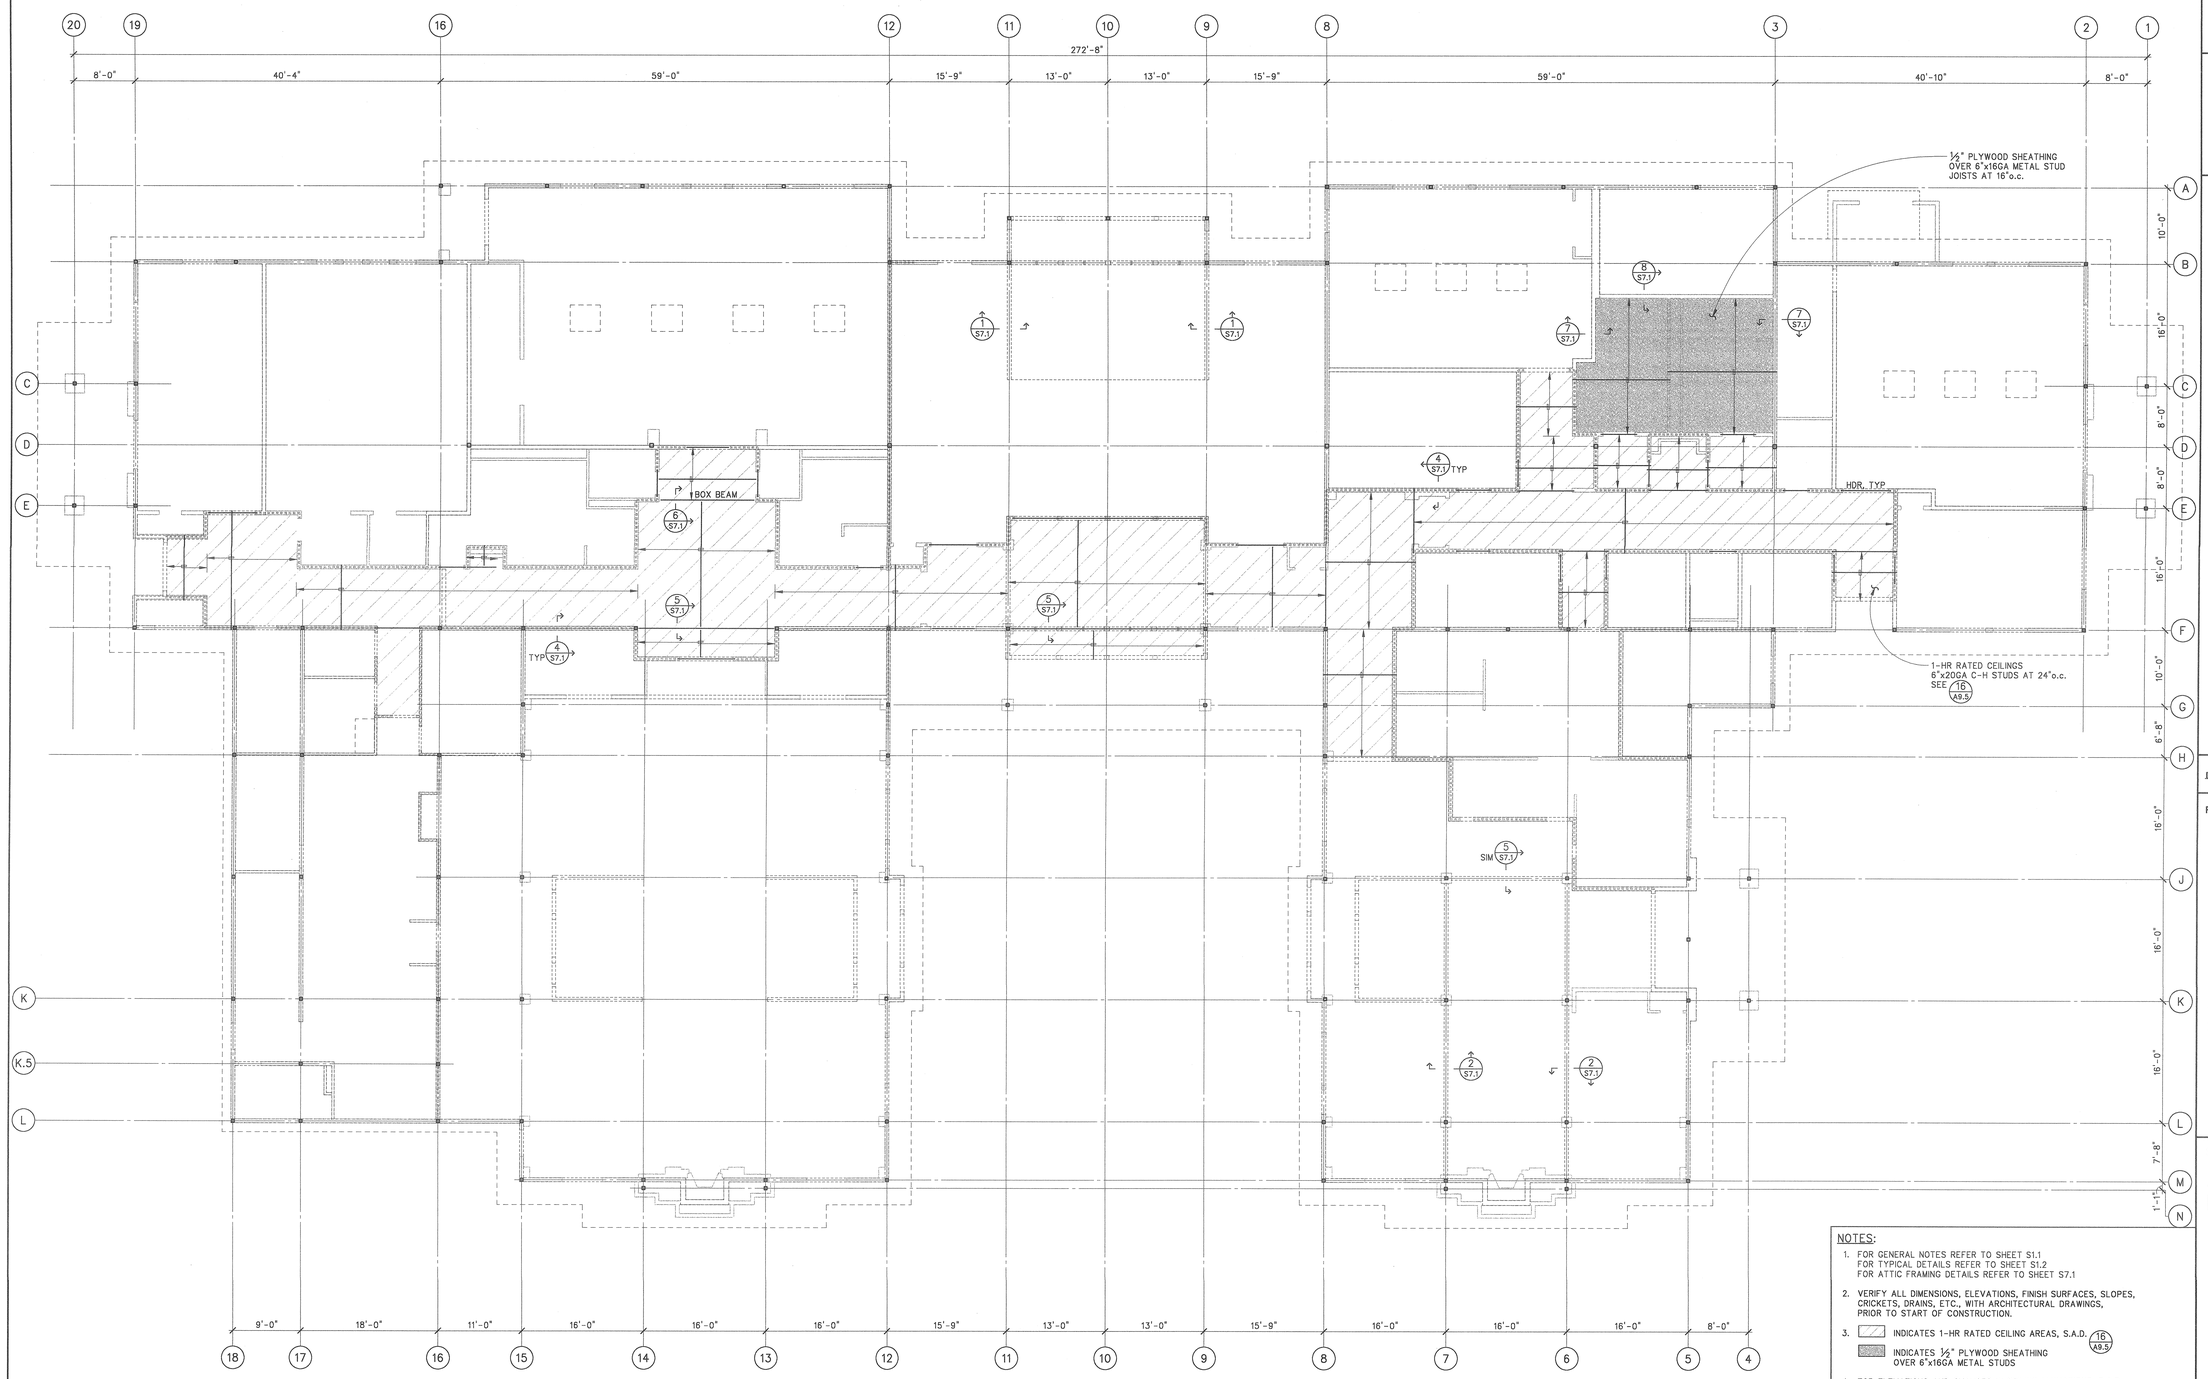


NOTES:

1. FOR GENERAL NOTES REFER TO SHEET S1.1
   FOR TYPICAL DETAILS REFER TO SHEET S1.2
   FOR ATTIC FRAMING DETAILS REFER TO SHEET S7.1
2. VERIFY ALL DIMENSIONS, ELEVATIONS, FINISH SURFACES, SLOPES, CRICKETS, DRAINS, ETC., WITH ARCHITECTURAL DRAWINGS, PRIOR TO START OF CONSTRUCTION.
3. INDICATES 1-HR RATED CEILING AREAS, S.A.D. (16/A9.5)
   INDICATES ½" PLYWOOD SHEATHING OVER 6"x16GA METAL STUDS
4. FOR ELEVATIONS AND CHANGES IN CEILING ELEVATIONS, S.A.D.
5. FOR HEADER DETAILS, S.A.D. SHEET A9.2
6. FOR PARTION BRACING, SEE (3/S7.1)

REFERENCE NORTH

ATTIC FRAMING PLAN

SCALE: 1/8" = 1'-0"

1 / S2.4

KPFF K0000

REGISTERED PROFESSIONAL ENGINEER JIM L. HEIMAN No. 2436 Exp. 3/31/07 STRUCTURAL STATE OF CALIFORNIA

18 APRIL 2005
DATE SIGNED

kpff
Consulting Engineers
1160 Battery Street, Suite 300
San Francisco, California 94111
T: 415.989.1004 F: 415.989.1552
www.kpff.com ftp.kpff.com

# MOUNTAIN VIEW SENIOR CENTER

266 ESCUELA AVE
MOUNTAIN VIEW, CA

DATE: APRIL 18, 2005

REVISIONS:

CONSTRUCTION SET

SHEET TITLE:

ATTIC FRAMING PLAN

DRAWN BY: FC
CHECKED BY: TLH
JOB NO: K103044

SHEET S2.4

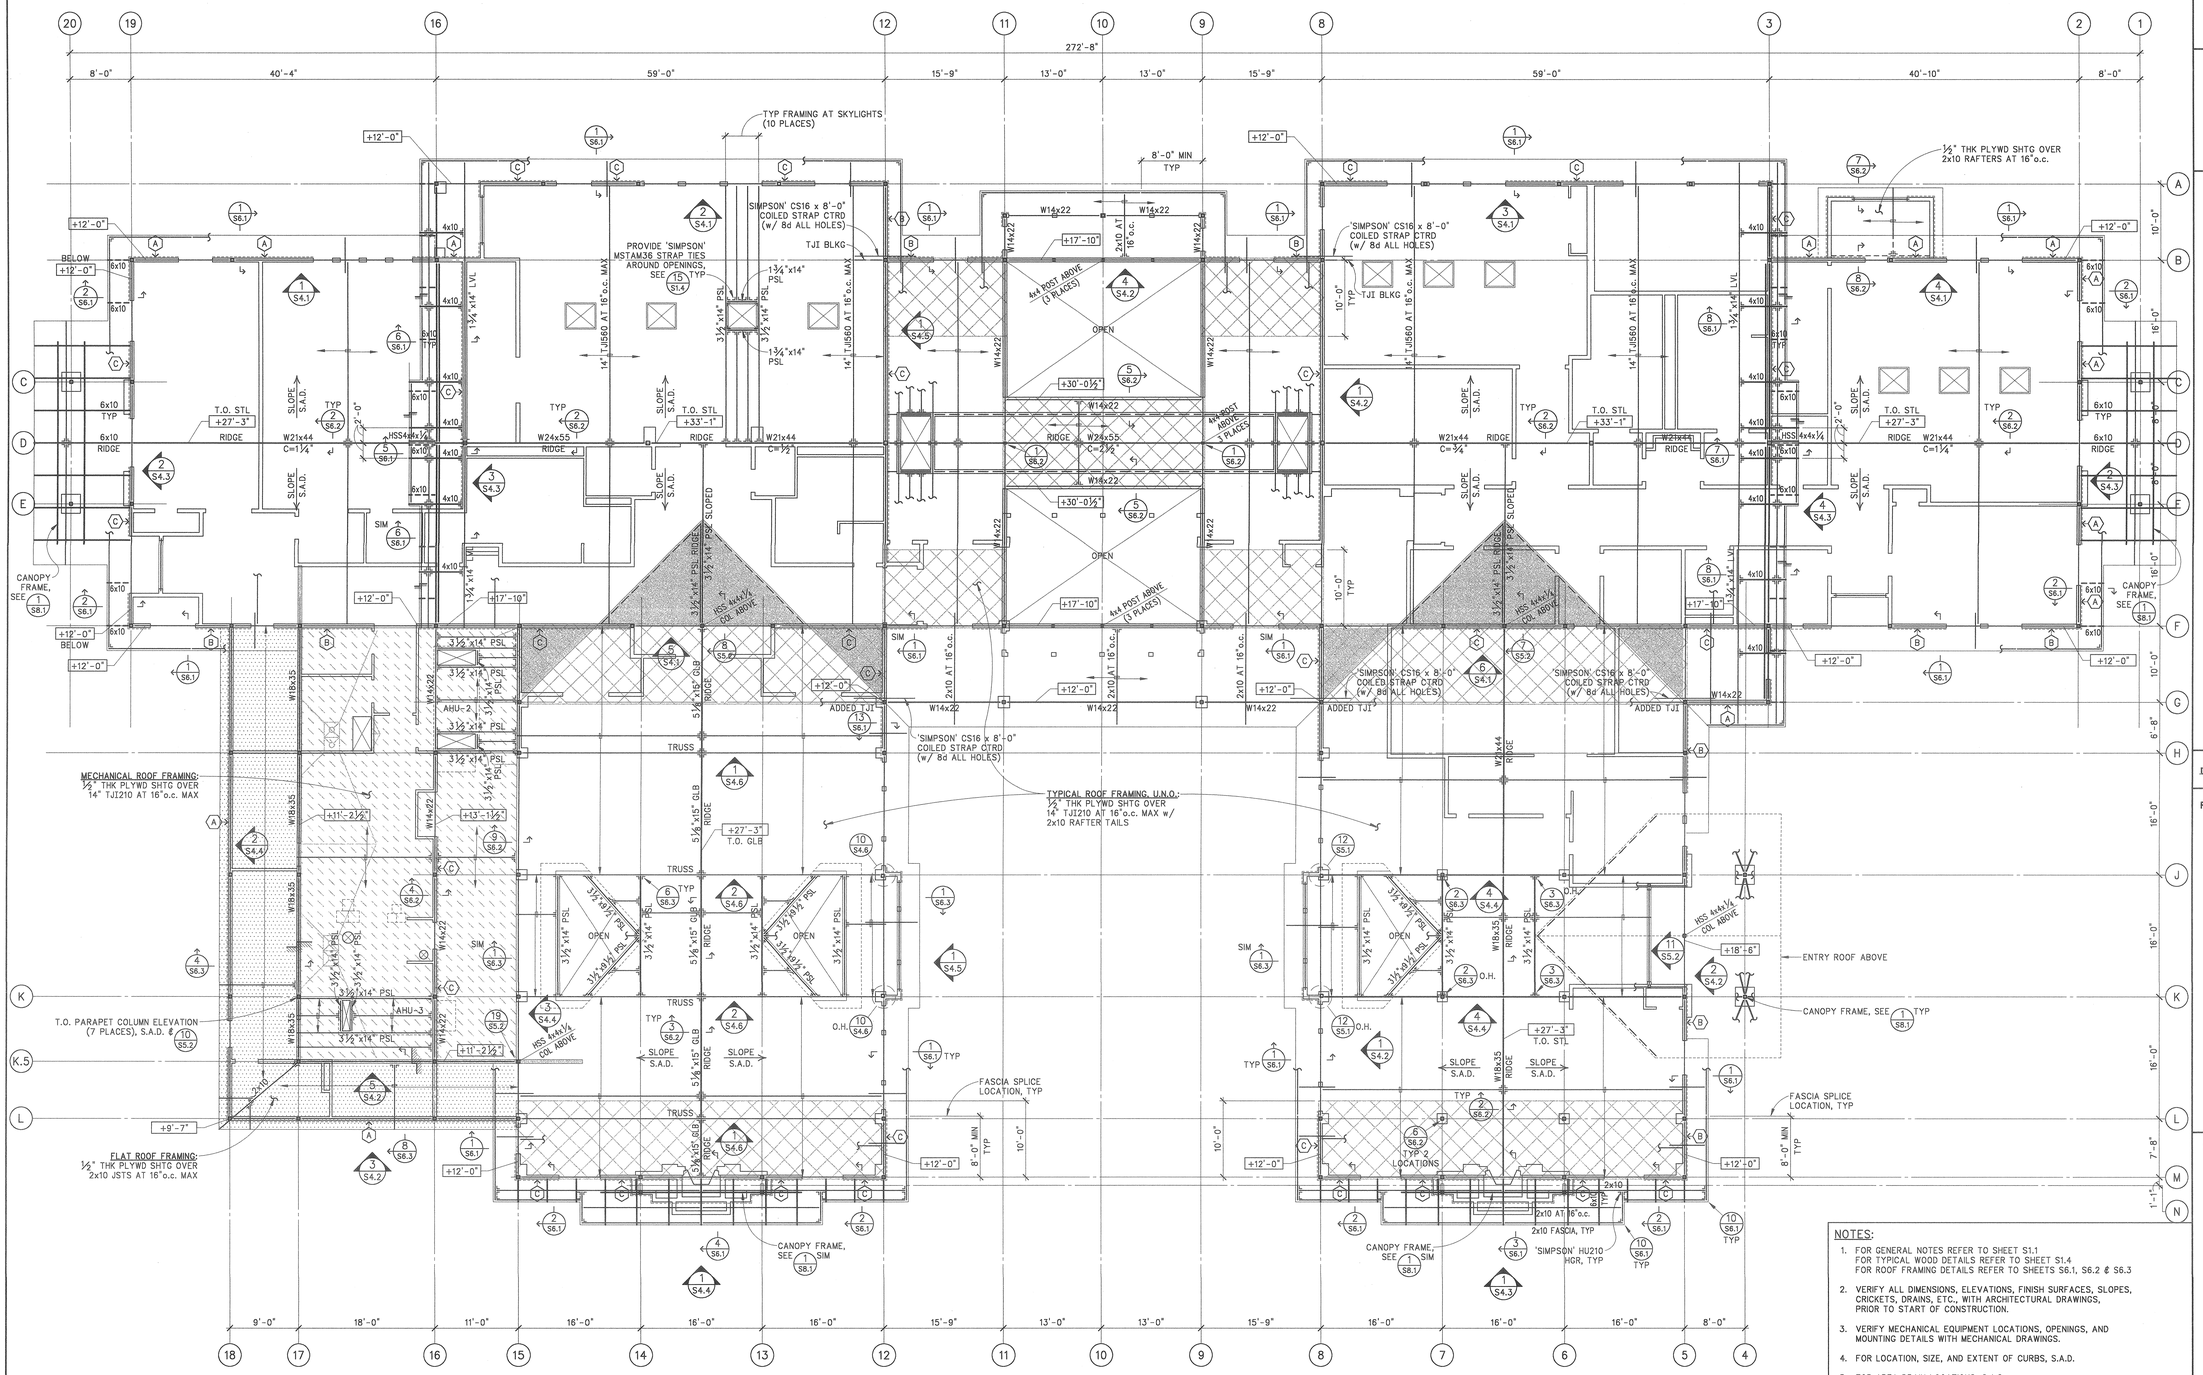


REFERENCE NORTH

## NOTES:

1. FOR GENERAL NOTES REFER TO SHEET S1.1
   FOR TYPICAL WOOD DETAILS REFER TO SHEET S1.4
   FOR ROOF FRAMING DETAILS REFER TO SHEETS S6.1, S6.2 & S6.3
2. VERIFY ALL DIMENSIONS, ELEVATIONS, FINISH SURFACES, SLOPES, CRICKETS, DRAINS, ETC., WITH ARCHITECTURAL DRAWINGS, PRIOR TO START OF CONSTRUCTION.
3. VERIFY MECHANICAL EQUIPMENT LOCATIONS, OPENINGS, AND MOUNTING DETAILS WITH MECHANICAL DRAWINGS.
4. FOR LOCATION, SIZE, AND EXTENT OF CURBS, S.A.D.
5. FOR AREA DRAIN LOCATIONS, S.A.D.
6. (A) INDICATES PLYWOOD SHEAR WALL, FOR SCHEDULE SEE 2/S1.3
7. ' TJI ' INDICATES PLYWOOD WEB JOISTS MANUFACTURED BY TRUS JOIST CORP. OR EQUAL, SEE GENERAL NOTES.
8. FOR SKYLIGHT DETAILS, S.A.D.
9. TOP OF STEEL AT COLUMN CENTER LINES IS SHOWN THUS: WHERE 0'-0" = 71.00', SEE CIVIL DRAWINGS.
10. STEEL FRAMING AND CONNECTIONS ARE SHOWN ON SHEET S5.1
11. FOR COLUMN TYPES, SEE SHEET S2.1
12. INDICATES CALIFORNIA FRAMING, SEE 7/S1.4
    INDICATES BLOCKED ROOF DIAPHRAGMS, SEE GENERAL NOTES FOR NAILING REQUIREMENTS

# LOW ROOF FRAMING PLAN

SCALE: 1/8" = 1'-0"

KPFF | K0000 | 1 | S2.2

REGISTERED PROFESSIONAL ENGINEER
TIM L. HEIMAN
No. 2436
Exp. 3/31/07
STRUCTURAL
STATE OF CALIFORNIA

18 APRIL 2005
DATE SIGNED


kpff
Consulting Engineers
1160 Battery Street, Suite 300
San Francisco, California 94111
T: 415.989.1004 F: 415.989.1552
www.kpff.com ftp.kpff.com


# MOUNTAIN VIEW SENIOR CENTER

266 ESCUELA AVE
MOUNTAIN VIEW, CA

DATE: APRIL 18, 2005

REVISIONS:

CONSTRUCTION SET

SHEET TITLE:
LOW ROOF FRAMING PLAN

DRAWN BY: FC
CHECKED BY: TLH
JOB NO: K103044

SHEET
S2.2

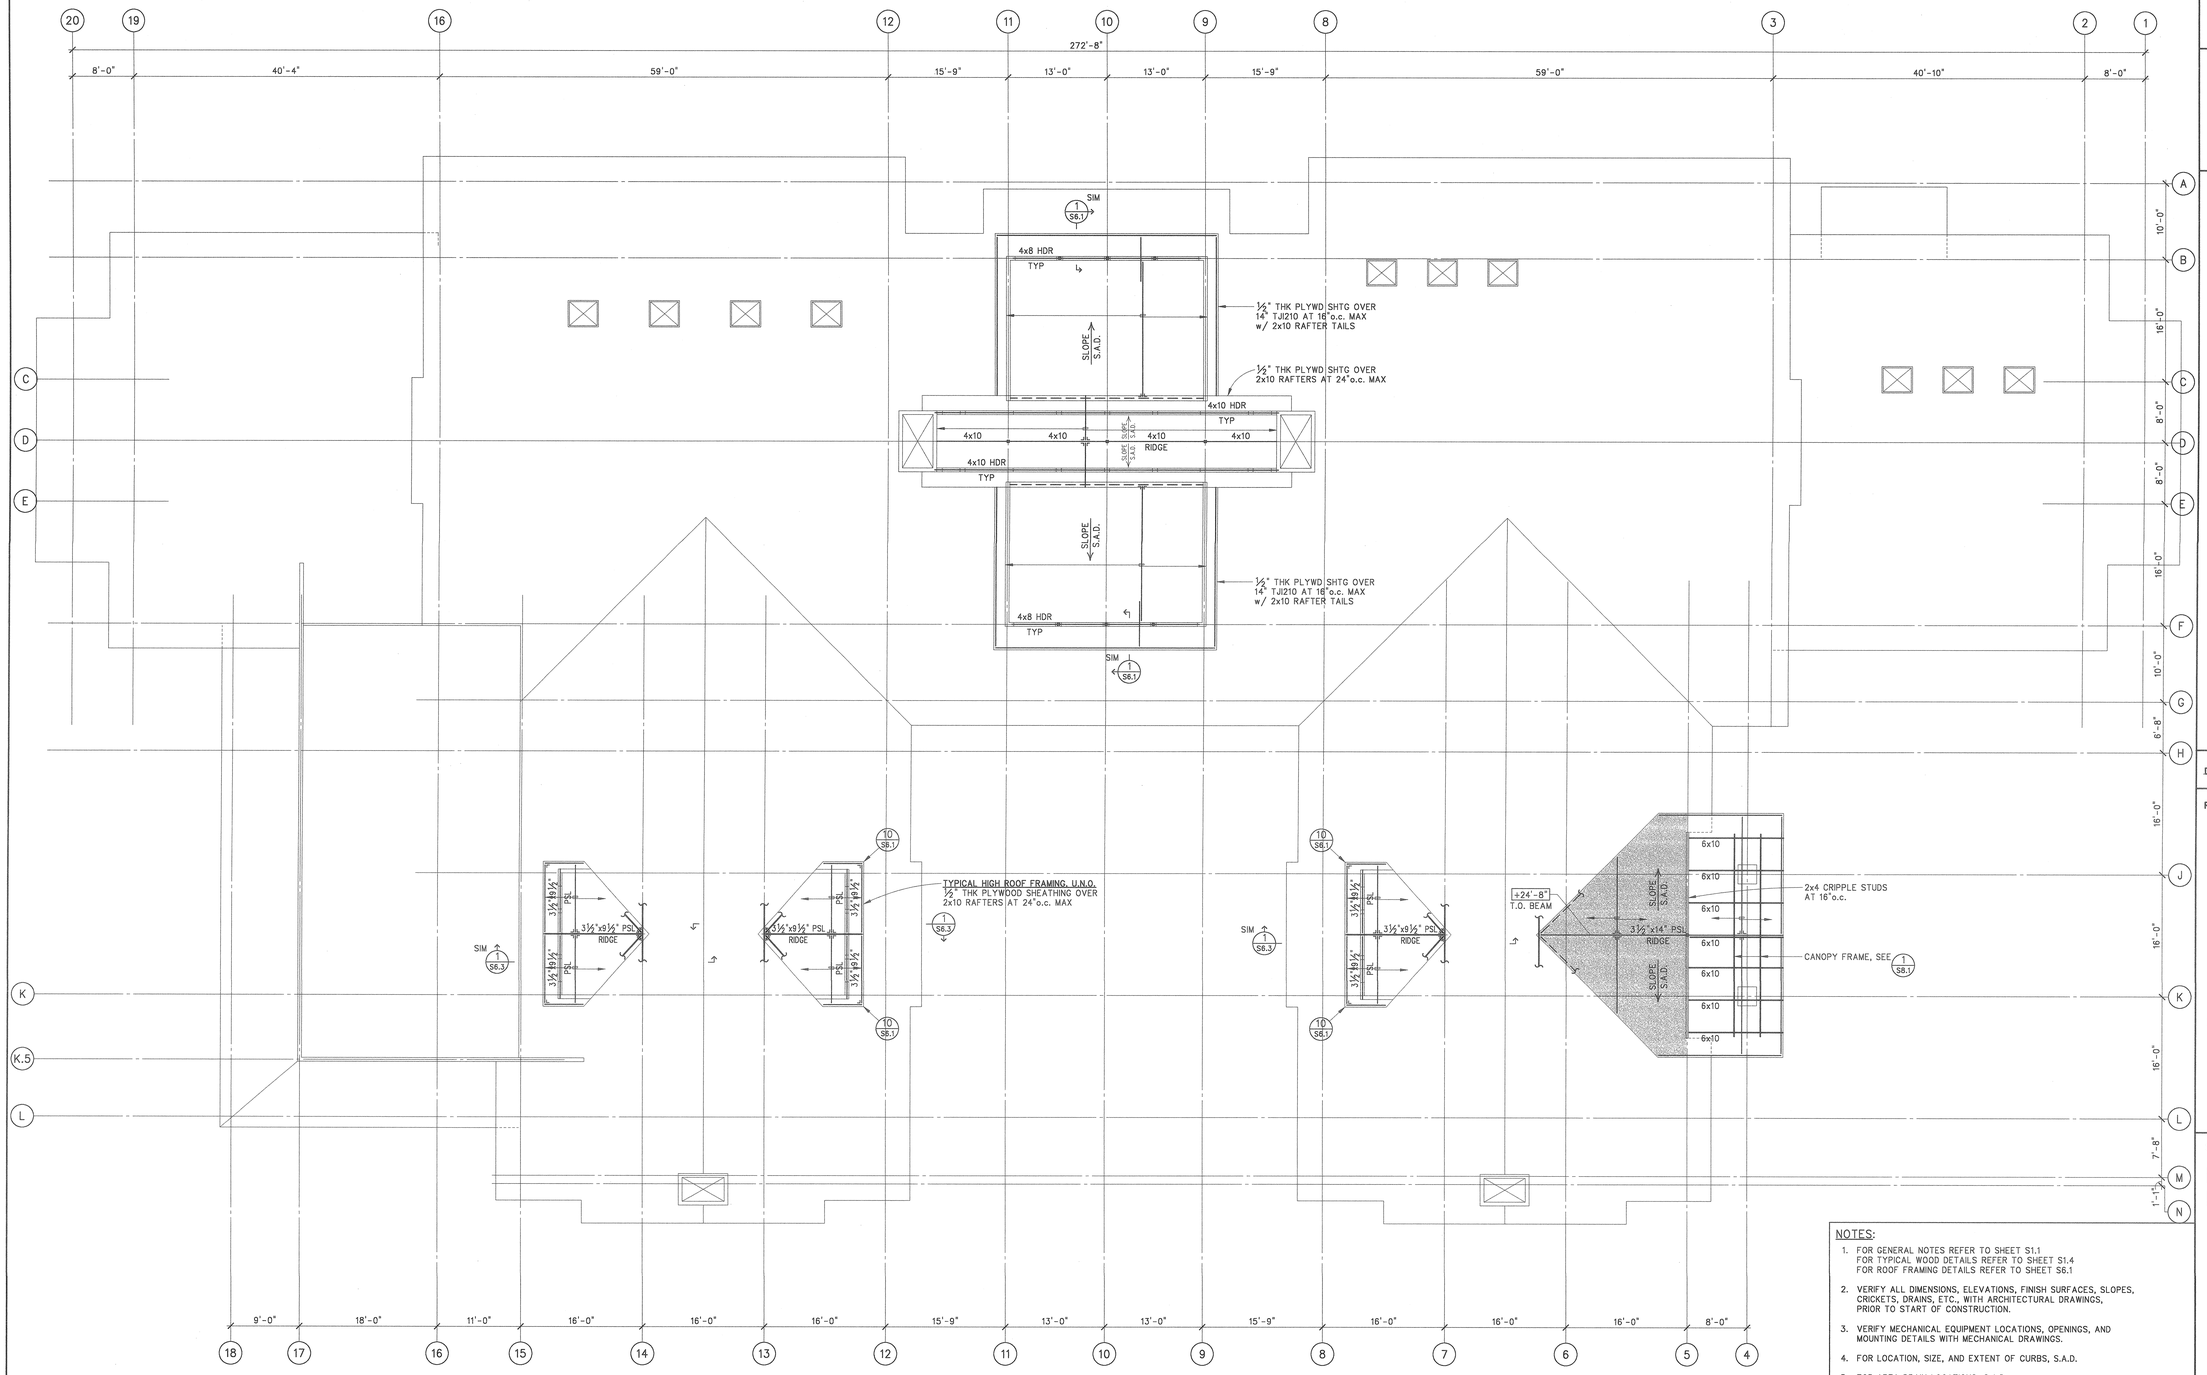


REFERENCE NORTH

## NOTES:

1. FOR GENERAL NOTES REFER TO SHEET S1.1
   FOR TYPICAL WOOD DETAILS REFER TO SHEET S1.4
   FOR ROOF FRAMING DETAILS REFER TO SHEET S6.1
2. VERIFY ALL DIMENSIONS, ELEVATIONS, FINISH SURFACES, SLOPES, CRICKETS, DRAINS, ETC., WITH ARCHITECTURAL DRAWINGS, PRIOR TO START OF CONSTRUCTION.
3. VERIFY MECHANICAL EQUIPMENT LOCATIONS, OPENINGS, AND MOUNTING DETAILS WITH MECHANICAL DRAWINGS.
4. FOR LOCATION, SIZE, AND EXTENT OF CURBS, S.A.D.
5. FOR AREA DRAIN LOCATIONS, S.A.D.
6. (A) INDICATES PLYWOOD SHEAR WALL, FOR SCHEDULE SEE 2/S1.3
7. ' TJI ' INDICATES PLYWOOD WEB JOISTS MANUFACTURED BY TRUS JOIST CORP. OR EQUAL, SEE GENERAL NOTES.
8. FOR SKYLIGHT DETAILS, S.A.D.
9. TOP OF STEEL AT COLUMN CENTER LINES IS SHOWN THUS: _ _ _ _ WHERE 0'-0" = 71.00', SEE CIVIL DRAWINGS.
10. STEEL FRAMING AND CONNECTIONS ARE SHOWN ON SHEET S5.1
11. FOR COLUMN TYPES, SEE SHEET S2.1
12. (CBC) INDICATES CALIFORNIA FRAMING, SEE 7/S1.4

HIGH ROOF FRAMING PLAN

SCALE: 1/8" = 1'-0"

1 S2.3

KPFF K0000

REGISTERED PROFESSIONAL ENGINEER
TIM L. HEIMAN
No. 2436
Exp. 3/31/07
STRUCTURAL
STATE OF CALIFORNIA

18 APRIL 2005
DATE SIGNED

kpff
Consulting Engineers
1160 Battery Street, Suite 300
San Francisco, California 94111
T: 415.989.1004 F: 415.989.1552
www.kpff.com ftp.kpff.com

# MOUNTAIN VIEW SENIOR CENTER

266 ESCUELA AVE
MOUNTAIN VIEW, CA

DATE: APRIL 18, 2005

REVISIONS:

CONSTRUCTION SET

SHEET TITLE:

HIGH ROOF FRAMING PLAN

DRAWN BY: FC
CHECKED BY: TLH
JOB NO: K103044

SHEET S2.3

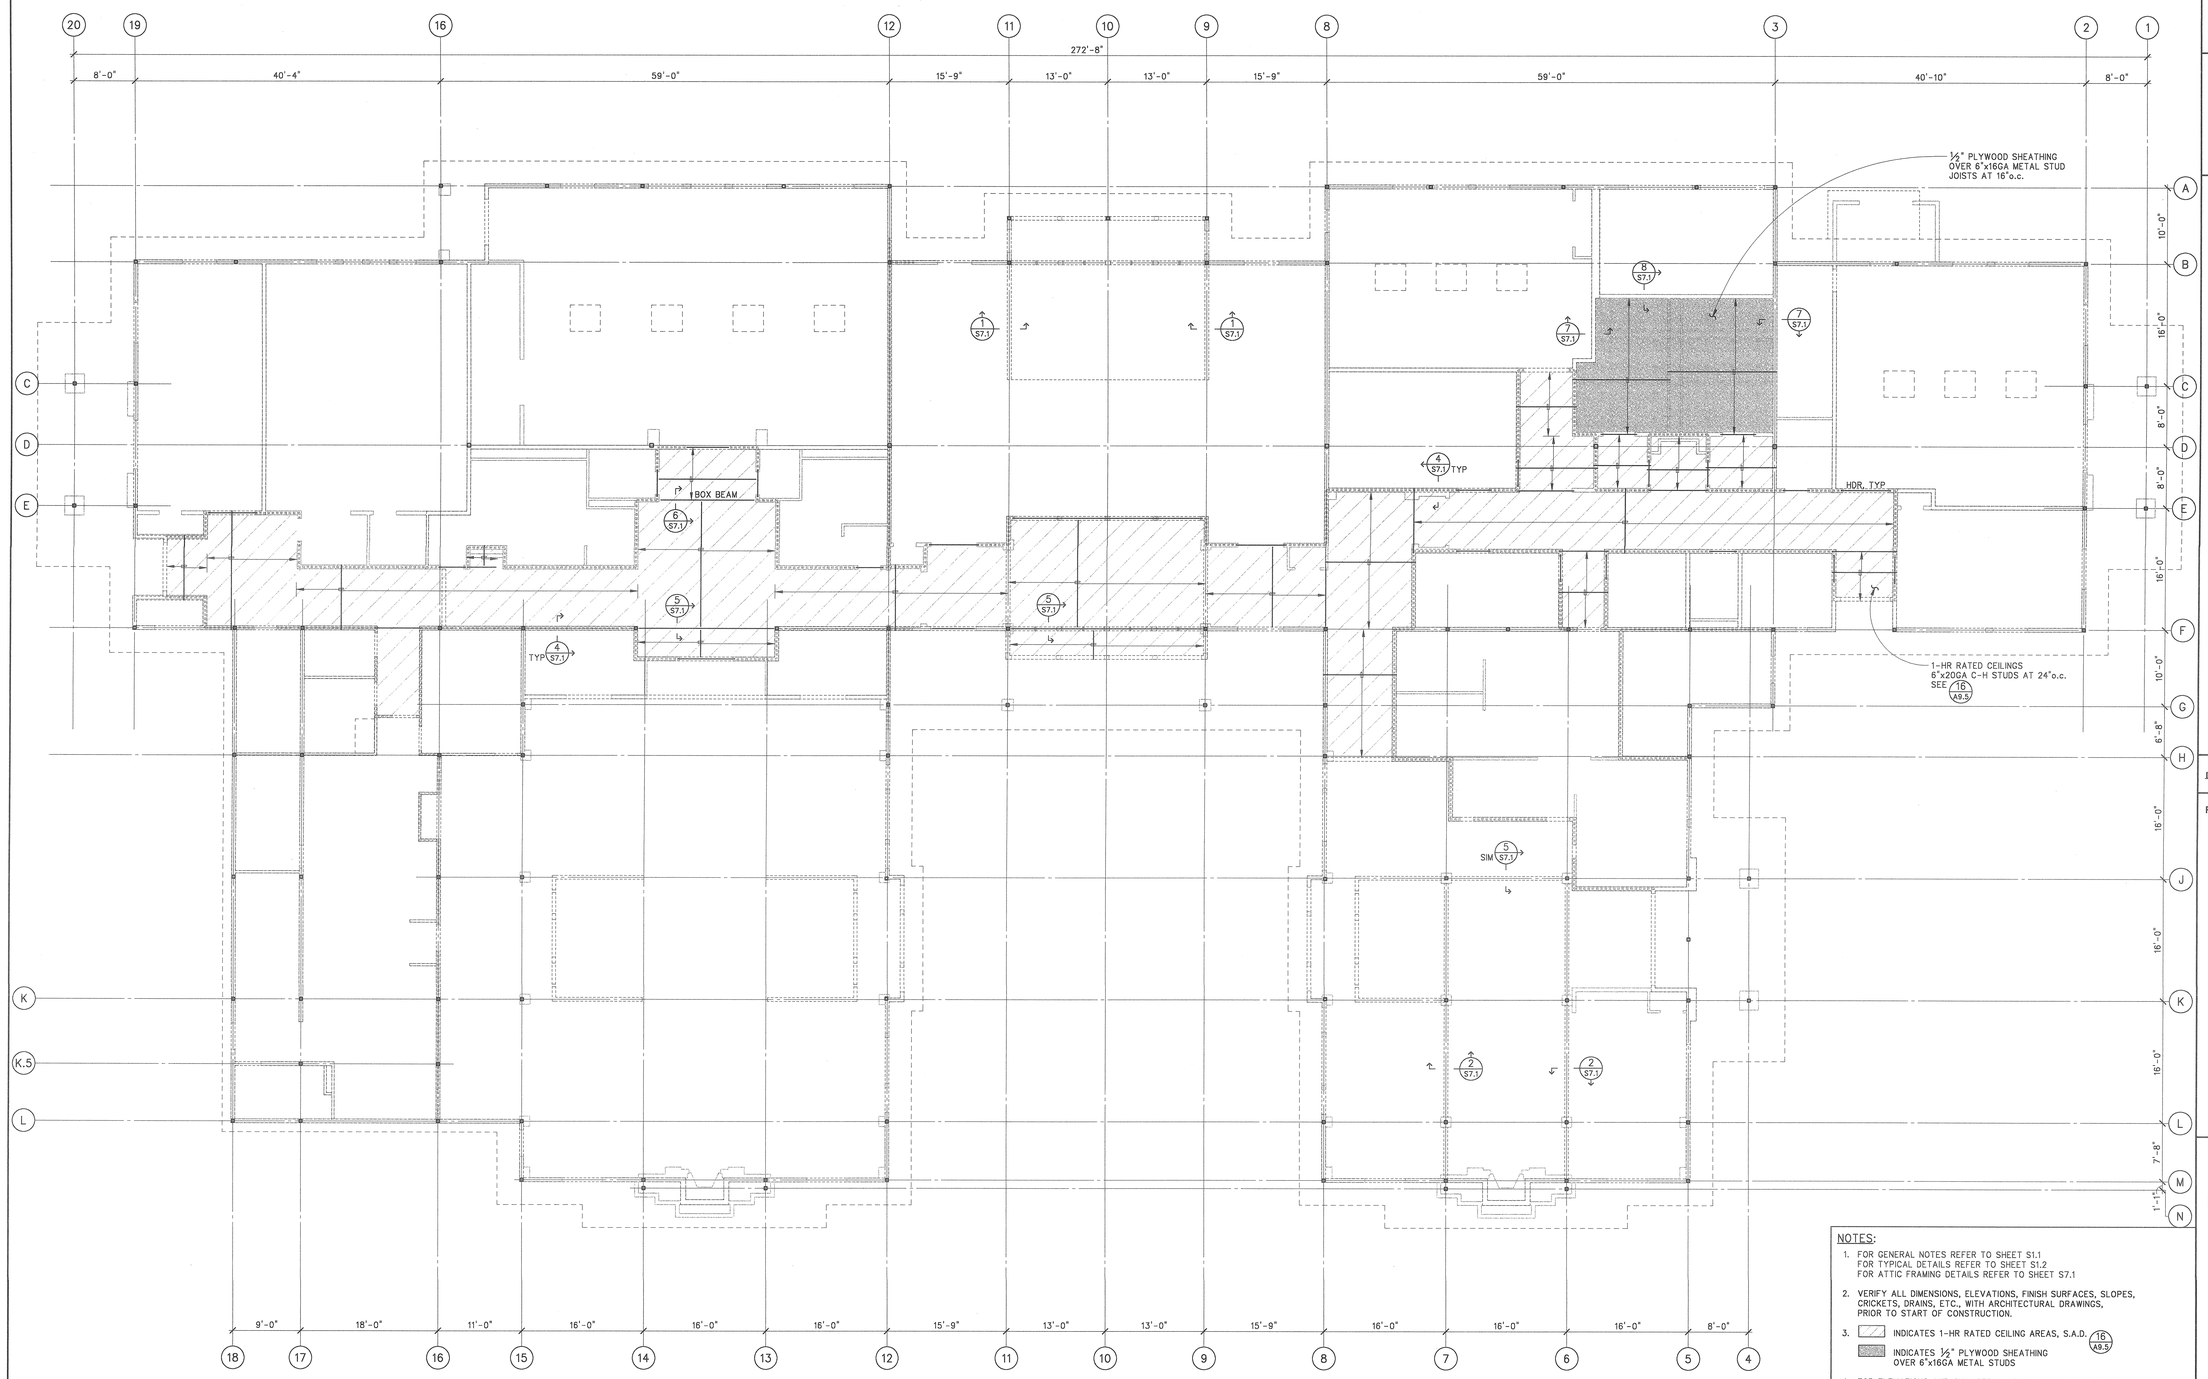


NOTES:

1. FOR GENERAL NOTES REFER TO SHEET S1.1
   FOR TYPICAL DETAILS REFER TO SHEET S1.2
   FOR ATTIC FRAMING DETAILS REFER TO SHEET S7.1
2. VERIFY ALL DIMENSIONS, ELEVATIONS, FINISH SURFACES, SLOPES, CRICKETS, DRAINS, ETC., WITH ARCHITECTURAL DRAWINGS, PRIOR TO START OF CONSTRUCTION.
3. INDICATES 1-HR RATED CEILING AREAS, S.A.D. (16/A9.5)
   INDICATES ½" PLYWOOD SHEATHING OVER 6"x16GA METAL STUDS
4. FOR ELEVATIONS AND CHANGES IN CEILING ELEVATIONS, S.A.D.
5. FOR HEADER DETAILS, S.A.D. SHEET A9.2
6. FOR PARTION BRACING, SEE (3/S7.1)

REFERENCE NORTH

ATTIC FRAMING PLAN

SCALE: 1/8" = 1'-0"

1 / S2.4

KPFF K0000

REGISTERED PROFESSIONAL ENGINEER JIM L. HEIMAN No. 2436 Exp. 3/31/07 STRUCTURAL STATE OF CALIFORNIA

18 APRIL 2005
DATE SIGNED

kpff
Consulting Engineers
1160 Battery Street, Suite 300
San Francisco, California 94111
T: 415.989.1004 F: 415.989.1552
www.kpff.com ftp.kpff.com

# MOUNTAIN VIEW SENIOR CENTER

266 ESCUELA AVE
MOUNTAIN VIEW, CA

DATE: APRIL 18, 2005

REVISIONS:

CONSTRUCTION SET

SHEET TITLE:

ATTIC FRAMING PLAN

DRAWN BY: FC
CHECKED BY: TLH
JOB NO: K103044

SHEET S2.4