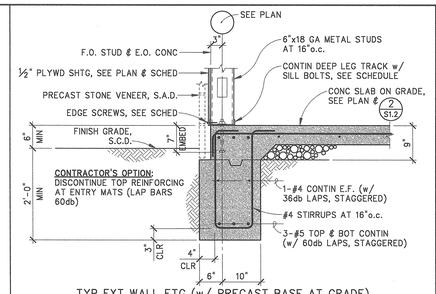

TYP EXT WALL FTG (w/ PRECAST BASE AT GRADE)

SECTION — SCALE: 3/4" = 1'-0" — KPFF K0000 — 1 S3.1

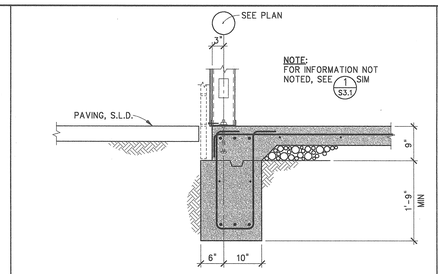

TYP EXT WALL FTG (w/ PRECAST BASE AT PAVING)

SECTION — SCALE: 3/4" = 1'-0" — KPFF K0000 — 2 S3.1

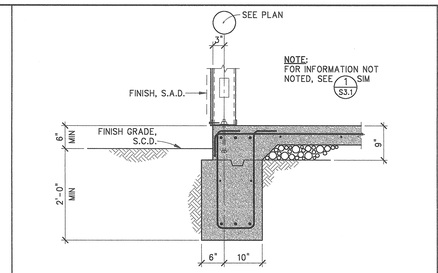

EXT WALL FTG (AT GRADE)

SECTION — SCALE: 3/4" = 1'-0" — KPFF K0000 — 3 S3.1

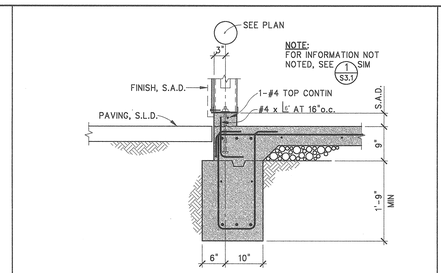

EXT WALL FTG (AT PAVING)

SECTION — SCALE: 3/4" = 1'-0" — KPFF K0000 — 4 S3.1

MARK	HSS	BASE PLATE DETAIL	DETAIL	REMARKS
C-1	5x5x3/8	16/S3.1	7℄8/S3.1	
C-2	5x5x3/8	17/S3.1	7℄8/S3.1	
C-3	5x5x3/8	18/S3.1	7℄8/S3.1	
C-4	5x5x3/8	19/S3.1	7℄8/S3.1	
C-5	5x5x3/8	20/S3.1	9/S3.1	
C-6	6x6x3/8	20/S3.1	9/S3.1	
C-7	5x5x3/8	22/S3.1	7℄8/S3.1 SIM	COL SITS ON TOP OF CURB
C-8	5x5x3/8	23/S3.1	7℄8/S3.1 SIM	COL SITS ON TOP OF CURB IN CORNER
C-9	5x5x3/8	20/S3.1	6/S3.1	EXTERIOR COLUMN PEDESTALS

NOTES:

COLUMN SCHEDULE — SCALE: NONE — KPFF K0000 — 5 S3.1

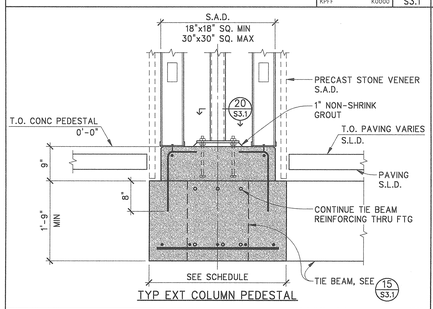

TYP EXT COLUMN PEDESTAL

DETAIL — SCALE: 3/4" = 1'-0" — KPFF K0000 — 6 S3.1

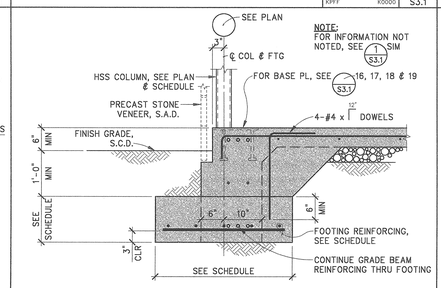

EXT COL FTG AT GRADE

DETAIL — SCALE: 3/4" = 1'-0" — KPFF K0000 — 7 S3.1

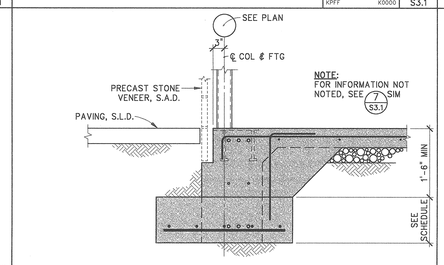

EXT COL FTG AT PAVING

DETAIL — SCALE: 3/4" = 1'-0" — KPFF K0000 — 8 S3.1

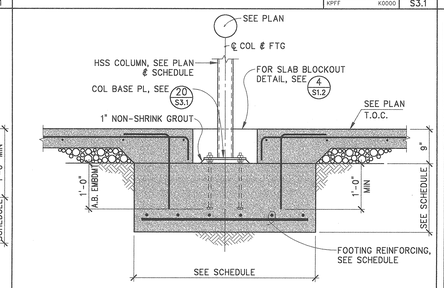

TYP INT COL FTG

DETAIL — SCALE: 3/4" = 1'-0" — KPFF K0000 — 9 S3.1

FOOTING SCHEDULE — SCALE: NONE — KPFF K0000 — 10 S3.1

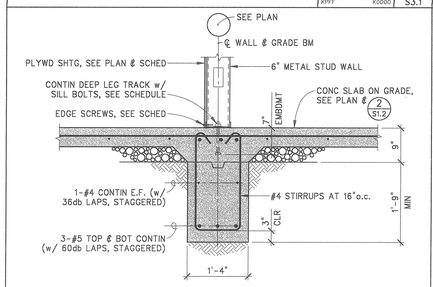

TYP INT WALL FTG

SECTION — SCALE: 3/4" = 1'-0" — KPFF K0000 — 11 S3.1

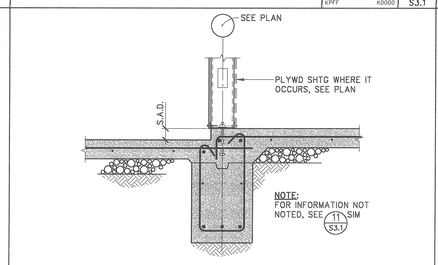

TYP INT WALL FTG (AT DROP)

SECTION — SCALE: 3/4" = 1'-0" — KPFF K0000 — 12 S3.1

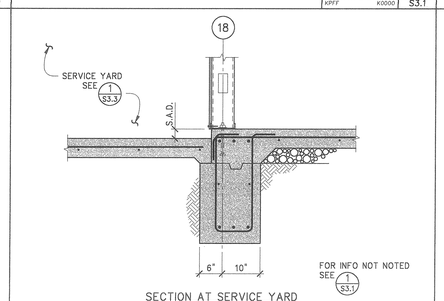

SECTION AT SERVICE YARD

SECTION — SCALE: 3/4" = 1'-0" — KPFF K0000 — 13 S3.1

NOT USED — SCALE: NONE — 14 S3.1

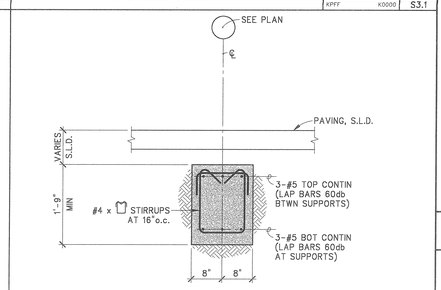

TYP TB-1

SECTION — SCALE: 3/4" = 1'-0" — KPFF K0000 — 15 S3.1

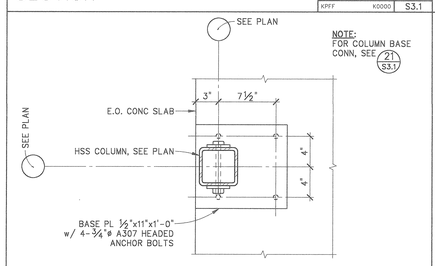

TYP EXT BASE PLATE

PLAN DETAIL — SCALE: 1 1/2" = 1'-0" — KPFF K0000 — 16 S3.1

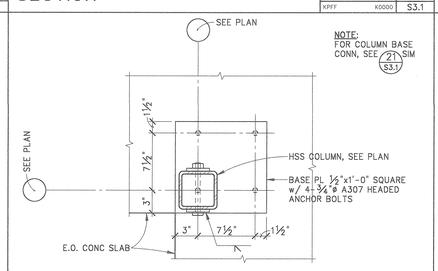

TYP RE-ENTRANT CORNER BASE PLATE

PLAN DETAIL — SCALE: 1 1/2" = 1'-0" — KPFF K0000 — 17 S3.1

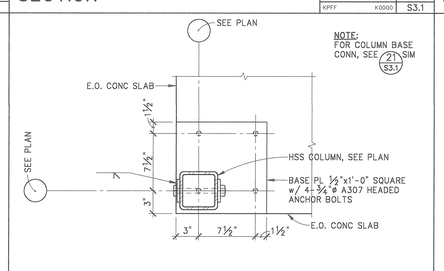

TYP CORNER BASE PLATE

PLAN DETAIL — SCALE: 1 1/2" = 1'-0" — KPFF K0000 — 18 S3.1

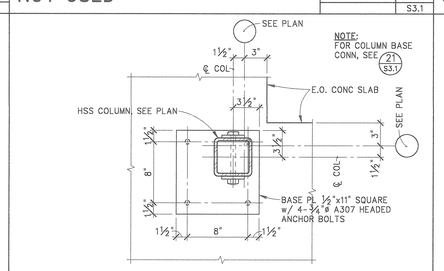

RE-ENTRANT CORNER BASE PLATE

PLAN DETAIL — SCALE: 1 1/2" = 1'-0" — KPFF K0000 — 19 S3.1

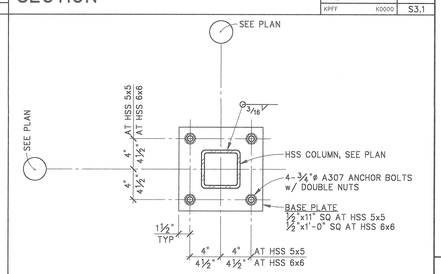

TYP INT COL BASE PL CONN

PLAN DETAIL — SCALE: 1 1/2" = 1'-0" — KPFF K0000 — 20 S3.1

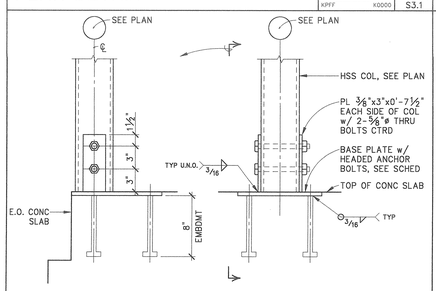

TYP COL BASE CONN

DETAIL — SCALE: 1 1/2" = 1'-0" — KPFF K0000 — 21 S3.1

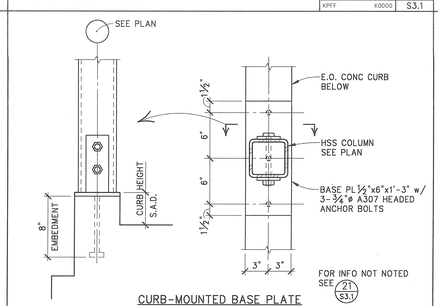

CURB-MOUNTED BASE PLATE

DETAIL — SCALE: 1 1/2" = 1'-0" — KPFF K0000 — 22 S3.1

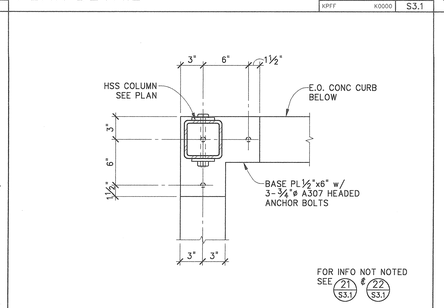

PLAN DETAIL — SCALE: 1 1/2" = 1'-0" — KPFF K0000 — 23 S3.1

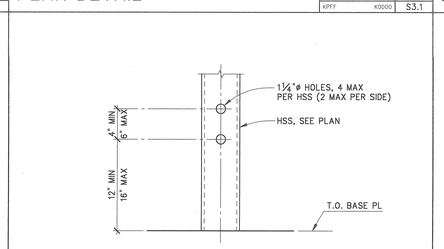

TYP CONDUIT PENETRATIONS IN HSS COLUMNS

DETAIL — SCALE: 1 1/2" = 1'-0" — KPFF K0000 — 24 S3.1

REGISTERED PROFESSIONAL ENGINEER — TIM L. HEIMAN — No. 2436 Exp. 3/31/07 — STRUCTURAL — STATE OF CALIFORNIA

18 APRIL 2005
DATE SIGNED

kpff
Consulting Engineers
1160 Battery Street, Suite 300
San Francisco, California 94111
T: 415.989.1004 F: 415.989.1552
www.kpff.com ftp.kpff.com

MOUNTAIN VIEW SENIOR CENTER

266 ESCUELA AVE
MOUNTAIN VIEW, CA

DATE: APRIL 18, 2005

REVISIONS:

CONSTRUCTION SET

SHEET TITLE:
COLUMN & FTG SCHEDULES, SECTIONS & DETAILS

DRAWN BY: FC
CHECKED BY: TLH
JOB NO: K103044

SHEET S3.1

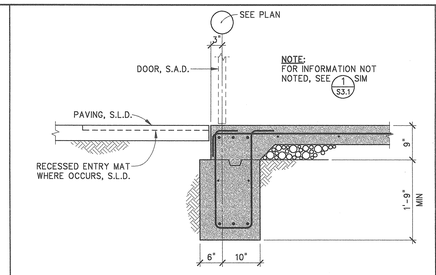

SECTION — SCALE: 3/4" = 1'-0" — KPFF K0000 — 1 S3.2

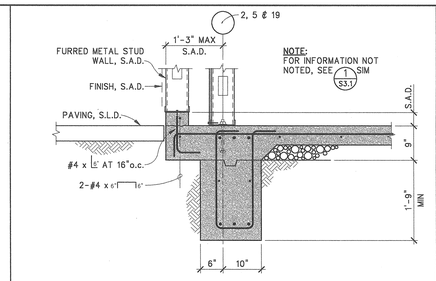

SECTION — SCALE: 3/4" = 1'-0" — KPFF K0000 — 2 S3.2

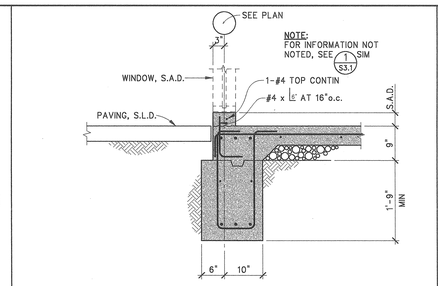

SECTION — SCALE: 3/4" = 1'-0" — KPFF K0000 — 3 S3.2

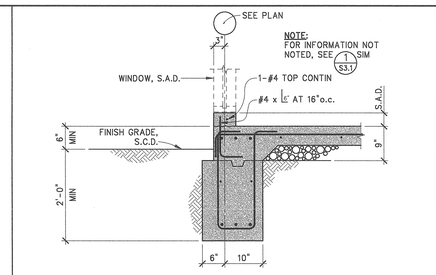

SECTION — SCALE: 3/4" = 1'-0" — KPFF K0000 — 4 S3.2

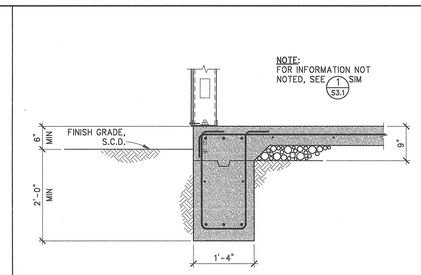

EXT KILN ENCLOSURE

SECTION — SCALE: 3/4" = 1'-0" — KPFF K0000 — 5 S3.2

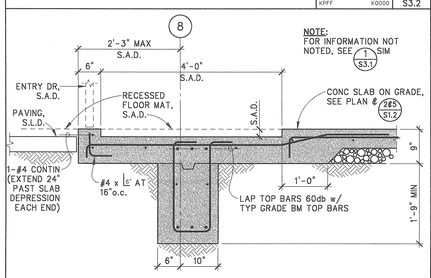

LOBBY ENTRY

SECTION — SCALE: 3/4" = 1'-0" — KPFF K0000 — 6 S3.2

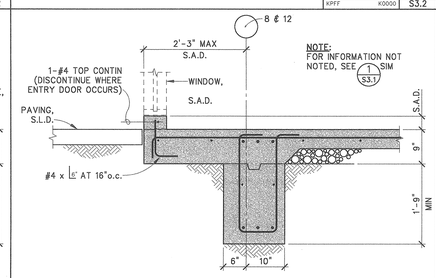

SECTION — SCALE: 3/4" = 1'-0" — KPFF K0000 — 7 S3.2

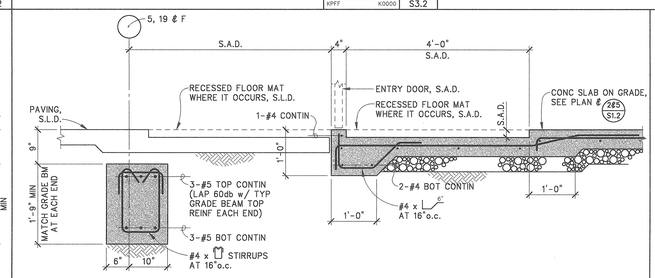

SECTION — SCALE: 3/4" = 1'-0" — KPFF K0000 — 8 S3.2

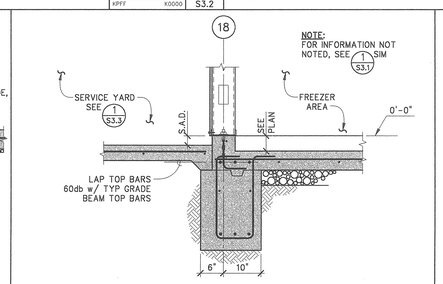

AT FREEZER

SECTION — SCALE: 3/4" = 1'-0" — KPFF K0000 — 9 S3.2

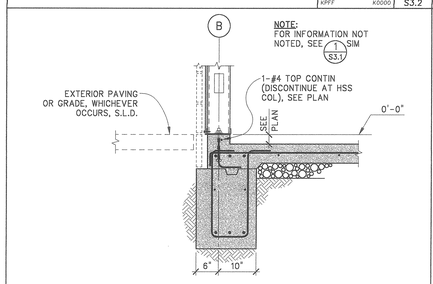

AT MOVEMENT/DANCE

SECTION — SCALE: 3/4" = 1'-0" — KPFF K0000 — 10 S3.2

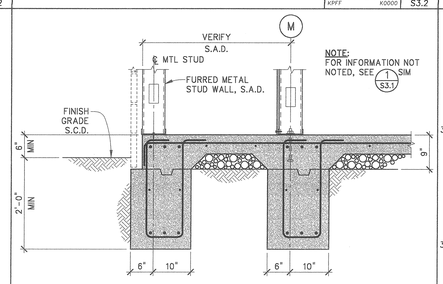

AT FIREPLACE

SECTION — SCALE: 3/4" = 1'-0" — KPFF K0000 — 11 S3.2

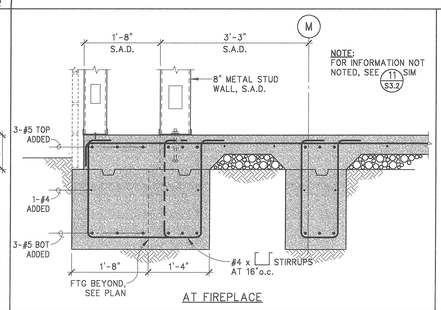

AT FIREPLACE

SECTION — SCALE: 3/4" = 1'-0" — KPFF K0000 — 12 S3.2

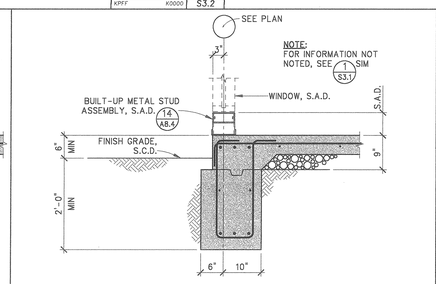

SECTION — SCALE: 3/4" = 1'-0" — KPFF K0000 — 13 S3.2

REGISTERED PROFESSIONAL ENGINEER — TIM L. HEIMAN — No. 2436 — Exp. 3/31/07 — STRUCTURAL — STATE OF CALIFORNIA

18 APRIL 2005
DATE SIGNED

kpff
Consulting Engineers
1160 Battery Street, Suite 300
San Francisco, California 94111
T: 415.989.1004 F: 415.989.1552
www.kpff.com ftp.kpff.com

MOUNTAIN VIEW SENIOR CENTER

266 ESCUELA AVE
MOUNTAIN VIEW, CA

DATE: APRIL 18, 2005

REVISIONS:

CONSTRUCTION SET

SHEET TITLE:

FOUNDATION SECTIONS & DETAILS

DRAWN BY: FC
CHECKED BY: TLH
JOB NO: K103044

SHEET S3.2

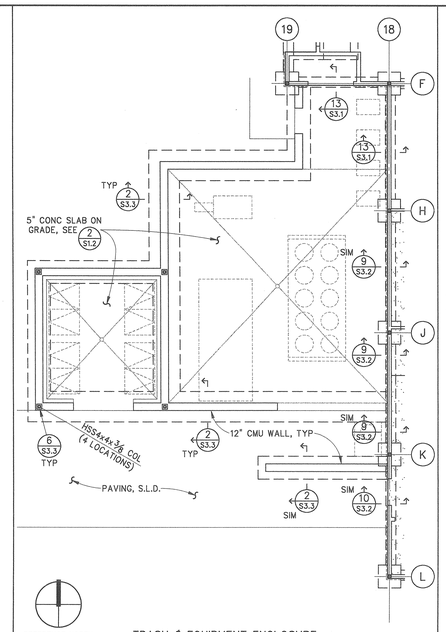

TRASH & EQUIPMENT ENCLOSURE

FOUNDATION PLAN — SCALE: 1/8" = 1'-0" — KPFF K0000 — 1 S3.3

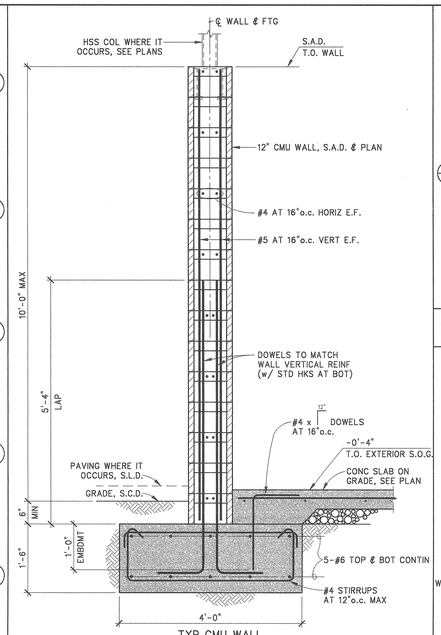

TYP CMU WALL

SECTION — SCALE: 3/4" = 1'-0" — KPFF K0000 — 2 S3.3

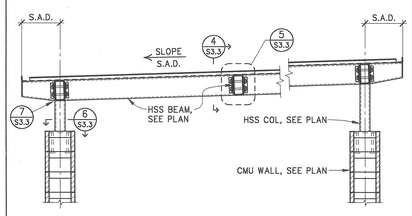

TRASH ENCLOSURE ROOF

SECTION — SCALE: 1/2" = 1'-0" — KPFF K0000 — 3 S3.3

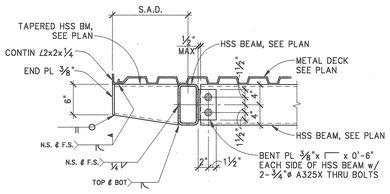

BM TO BM CONN

DETAIL — SCALE: 1" = 1'-0" — KPFF K0000 — 4 S3.3

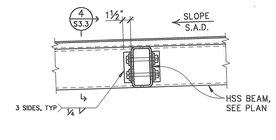

BM TO BM CONN

DETAIL — SCALE: 1" = 1'-0" — KPFF K0000 — 5 S3.3

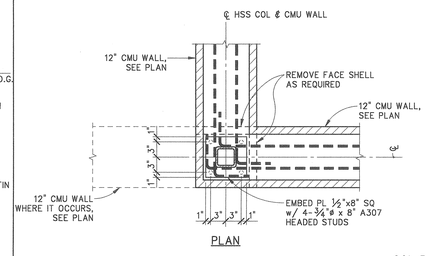

PLAN

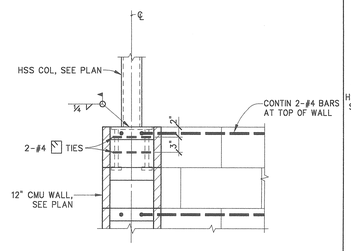

COL BASE CONN

DETAIL — SCALE: 1" = 1'-0" — KPFF K0000 — 6 S3.3

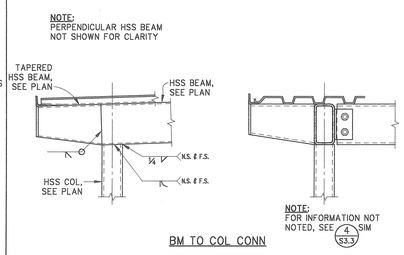

BM TO COL CONN

DETAIL — SCALE: 1" = 1'-0" — KPFF K0000 — 7 S3.3

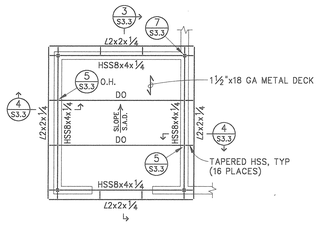

TRASH ENCLOSURE

ROOF FRAMING PLAN — SCALE: 1/8" = 1'-0" — KPFF K0000 — 8 S3.3

REGISTERED PROFESSIONAL ENGINEER — TIM L. HEIMAN — No. 2436 — Exp. 3/31/07 — STRUCTURAL — STATE OF CALIFORNIA

18 APRIL 2005
DATE SIGNED

kpff
Consulting Engineers
1160 Battery Street, Suite 300
San Francisco, California 94111
T: 415.989.1004 F: 415.989.1552
www.kpff.com ftp.kpff.com

MOUNTAIN VIEW SENIOR CENTER

266 ESCUELA AVE
MOUNTAIN VIEW, CA

DATE: APRIL 18, 2005

REVISIONS:

CONSTRUCTION SET

SHEET TITLE:
PLAN, SECTIONS & DETAILS

DRAWN BY: FC
CHECKED BY: TLH
JOB NO: K103044

SHEET S3.3