Attachment 1

ATTACHMENT 2

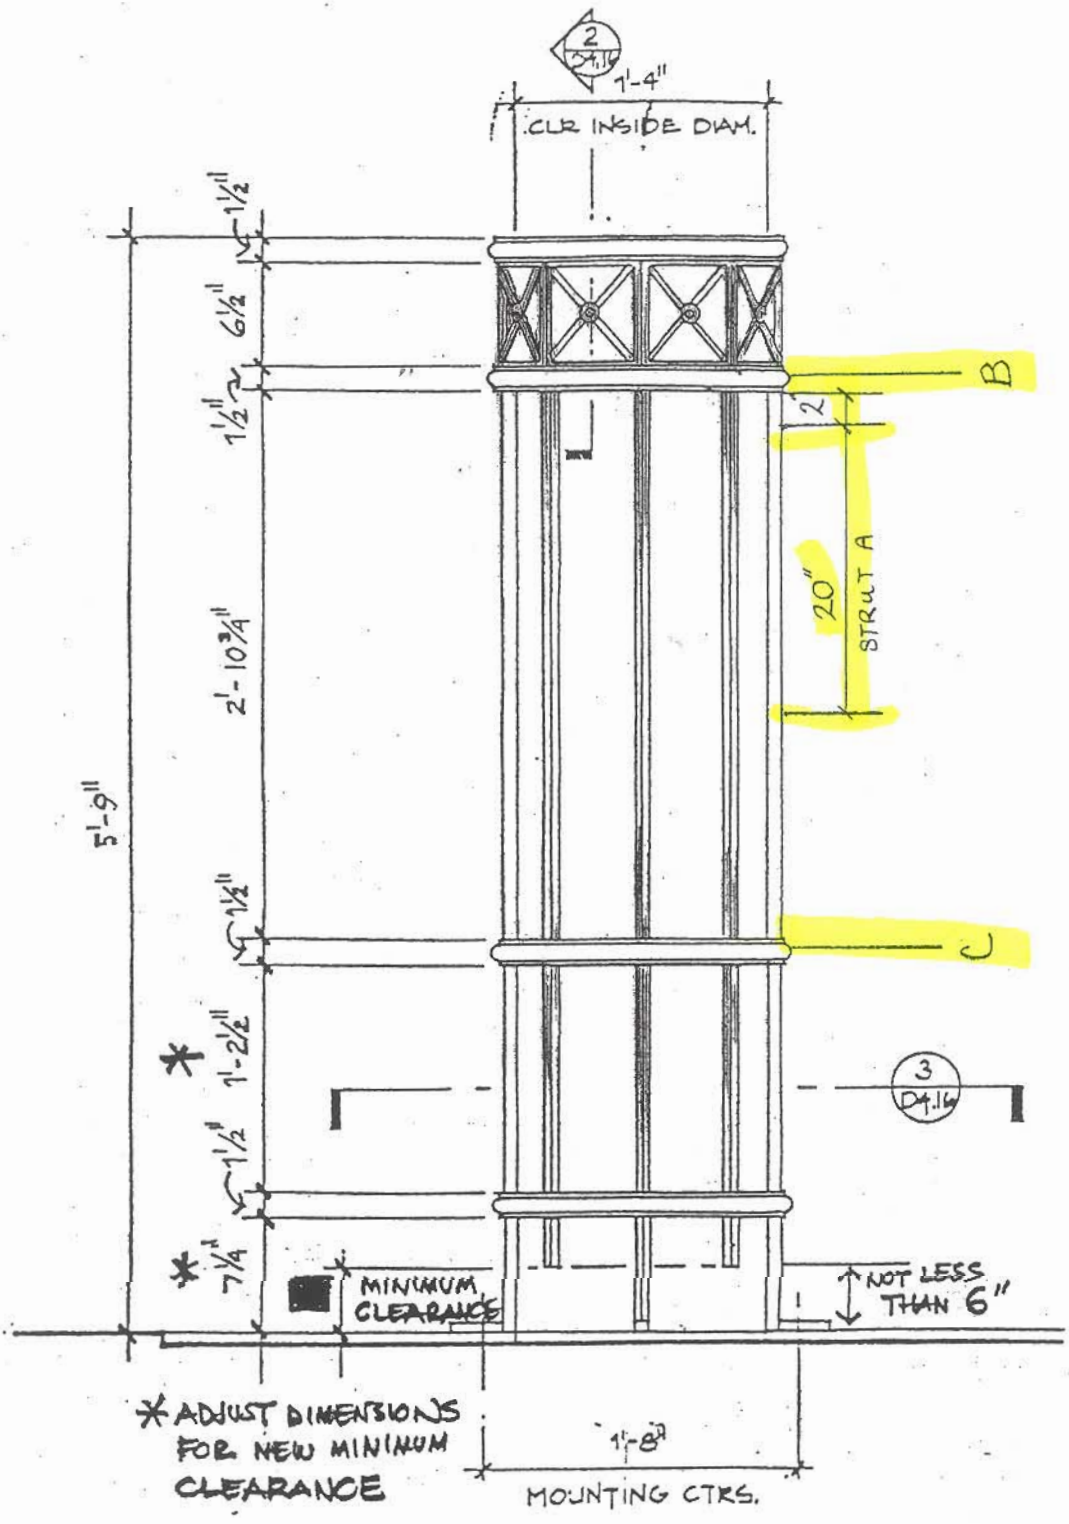

1
D4.16

TREE GUARD: ELEVATION

SCALE: 1½" = 1'-0"