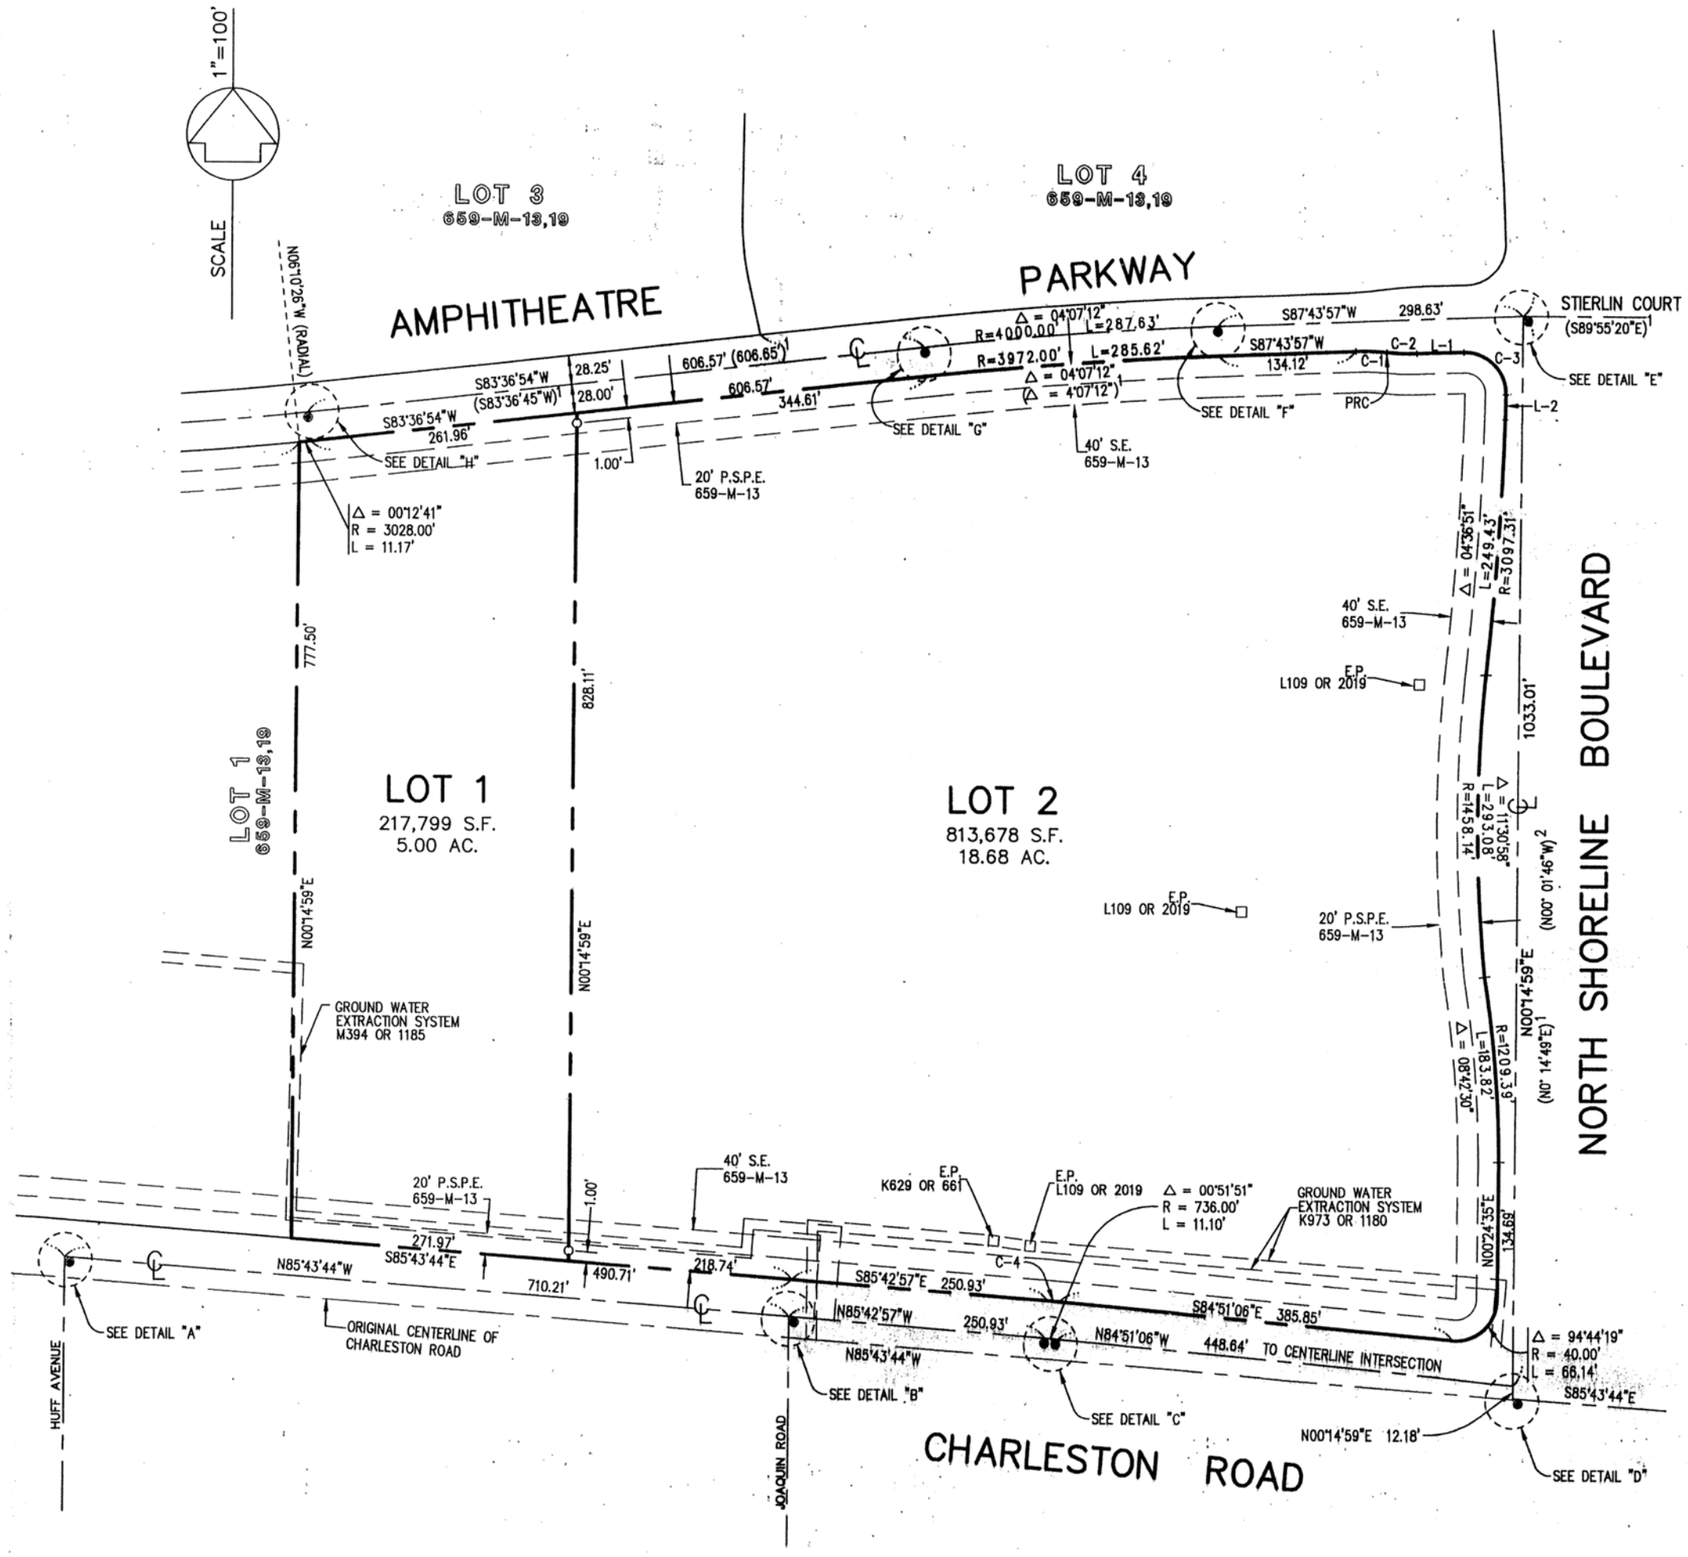

NOTES & LEGEND

ALL DISTANCES AND DIMENSIONS ARE SHOWN IN FEET AND DECIMALS THEREOF.

THE DISTINCTIVE BORDERLINE INDICATES THE BOUNDARY OF LAND SUBDIVIDED BY THIS MAP AND CONTAINS AN AREA OF 23.68± ACRES.

◉	INDICATES FOUND CITY STANDARD MONUMENT
•	INDICATES FOUND 3/4" IRON PIPE R.C.E. 15290
○	INDICATES 3/4" IRON PIPE R.C.E. 15290 TO BE SET
℄	INDICATES CENTERLINE
E.P.	INDICATES ENCROACHMENT PERMIT/AGREEMENT
S.E.	INDICATES SIDEWALK EASEMENT
P.S.P.E.	INDICATES PUBLIC SERVICE PARKWAY EASEMENT
——— · · ———	INDICATES CENTERLINE
━━ ▬ ▬ ▬ ━━	INDICATES DISTINCTIVE BORDERLINE
———————	INDICATES LOT LINE
— — — — — —	INDICATES EASEMENT LINE AS NOTED
- - - - - - - - - -	INDICATES RADIAL BEARING LINE
( )1	RECORD DATA PER 586-M-31
( )2	RECORD DATA PER 265-M-33

BASIS OF BEARINGS

THE BEARING N00°14'59"E OF THE CENTERLINE OF SHORELINE BOULEVARD AS SHOWN ON THAT CERTAIN PARCEL MAP, RECORDED IN BOOK 659 OF MAPS AT PAGES 13-19, SANTA CLARA COUNTY RECORDS WAS TAKEN AS BASIS OF BEARINGS FOR THIS SURVEY.

LINE DATA TABLE

LINE	DIRECTION	DISTANCE
L-1	S88°05'25"W	45.91'
L-2	N01°18'07"E	24.17'

CURVE DATA TABLE

CURVE	RADIUS	LENGTH	DELTA
C-1	226.00'	30.09'	07°37'41"
C-2	188.41'	29.60'	09°00'01"
C-3	40.00'	65.07'	93°12'42"
C-4	772.00'	11.64'	00°51'51"

PARCEL MAP

AT NORTH SHORELINE BOULEVARD AND AMPITHEATRE PARKWAY

BEING ALL OF LOT 2 AS SHOWN ON THAT CERTAIN PARCEL MAP RECORDED IN BOOK 659 OF MAPS AT PAGES 13 THROUGH 19, SANTA CLARA COUNTY RECORDS AND LYING WITHIN THE

CITY OF MOUNTAIN VIEW — MARCH 1996

SANDIS HUMBER JONES
CIVIL ENGINEERS SURVEYORS PLANNERS
605 Castro Street Mountain View CA 94042-0640 (415) 969-6900

SHEET 2 OF 3 SHEETS

294117

PARK_PM.DWG 8-9-96

69/23

23

CONFORMED COPY Return To:
City of Mountain View, Public Works Department
500 Castro Street, Mountain View, CA 94041

7101-02

23