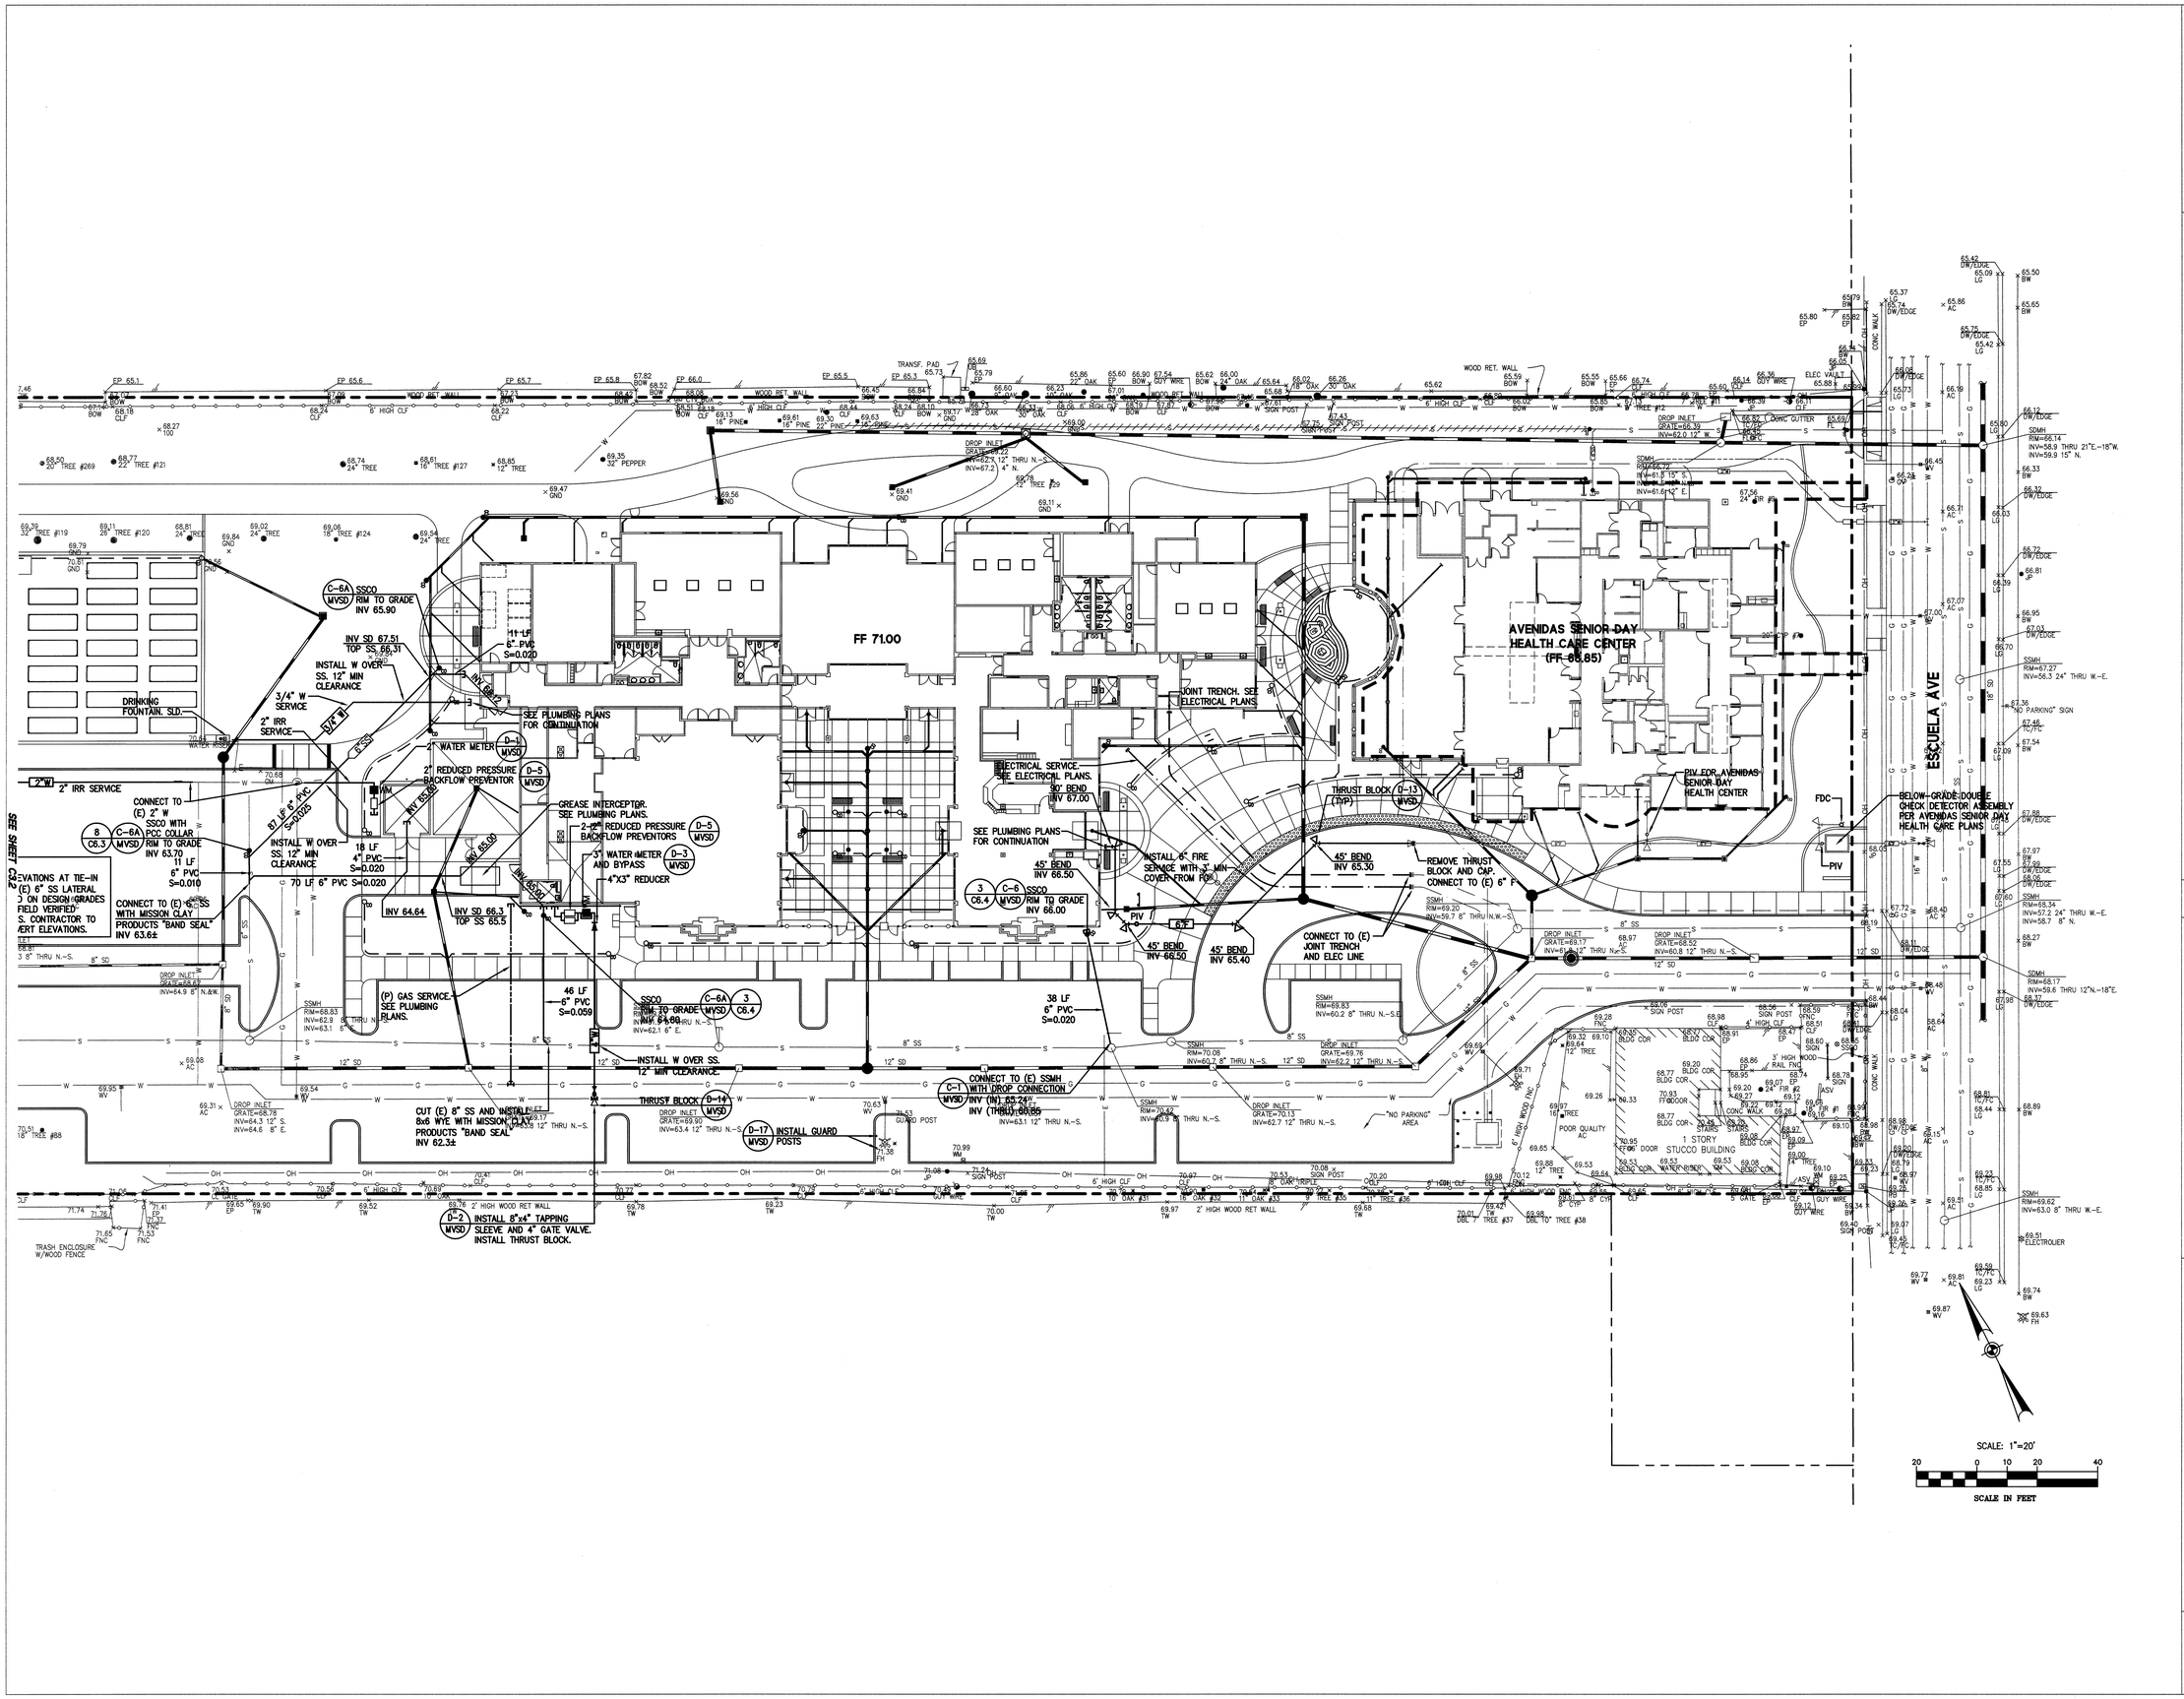



BKF
ENGINEERS / SURVEYORS / PLANNERS
540 PRICE AVENUE
REDWOOD CITY, CA 94063
650-482-6300
650-482-6399 (FAX)


# MOUNTAIN VIEW SENIOR CENTER

266 ESCUELA AVENUE
MOUNTAIN VIEW, CA

DATE: APRIL 18, 2005

REVISIONS:

CONSTRUCTION SET

SHEET TITLE:

UTILITY PLANS

REGISTERED PROFESSIONAL ENGINEER
ADRIAN CONLEY
No. 52173
Exp. 12/31/06
CIVIL
STATE OF CALIFORNIA

DRAWN BY: BS
CHECKED BY: BS
JOB NO: 200030116

SHEET C3.1




BkF
ENGINEERS / SURVEYORS / PLANNERS
540 PRICE AVENUE
REDWOOD CITY, CA 94063
650-482-6300
650-482-6399 (FAX)

# MOUNTAIN VIEW SENIOR CENTER

266 ESCUELA AVENUE
MOUNTAIN VIEW, CA

DATE: APRIL 18, 2005

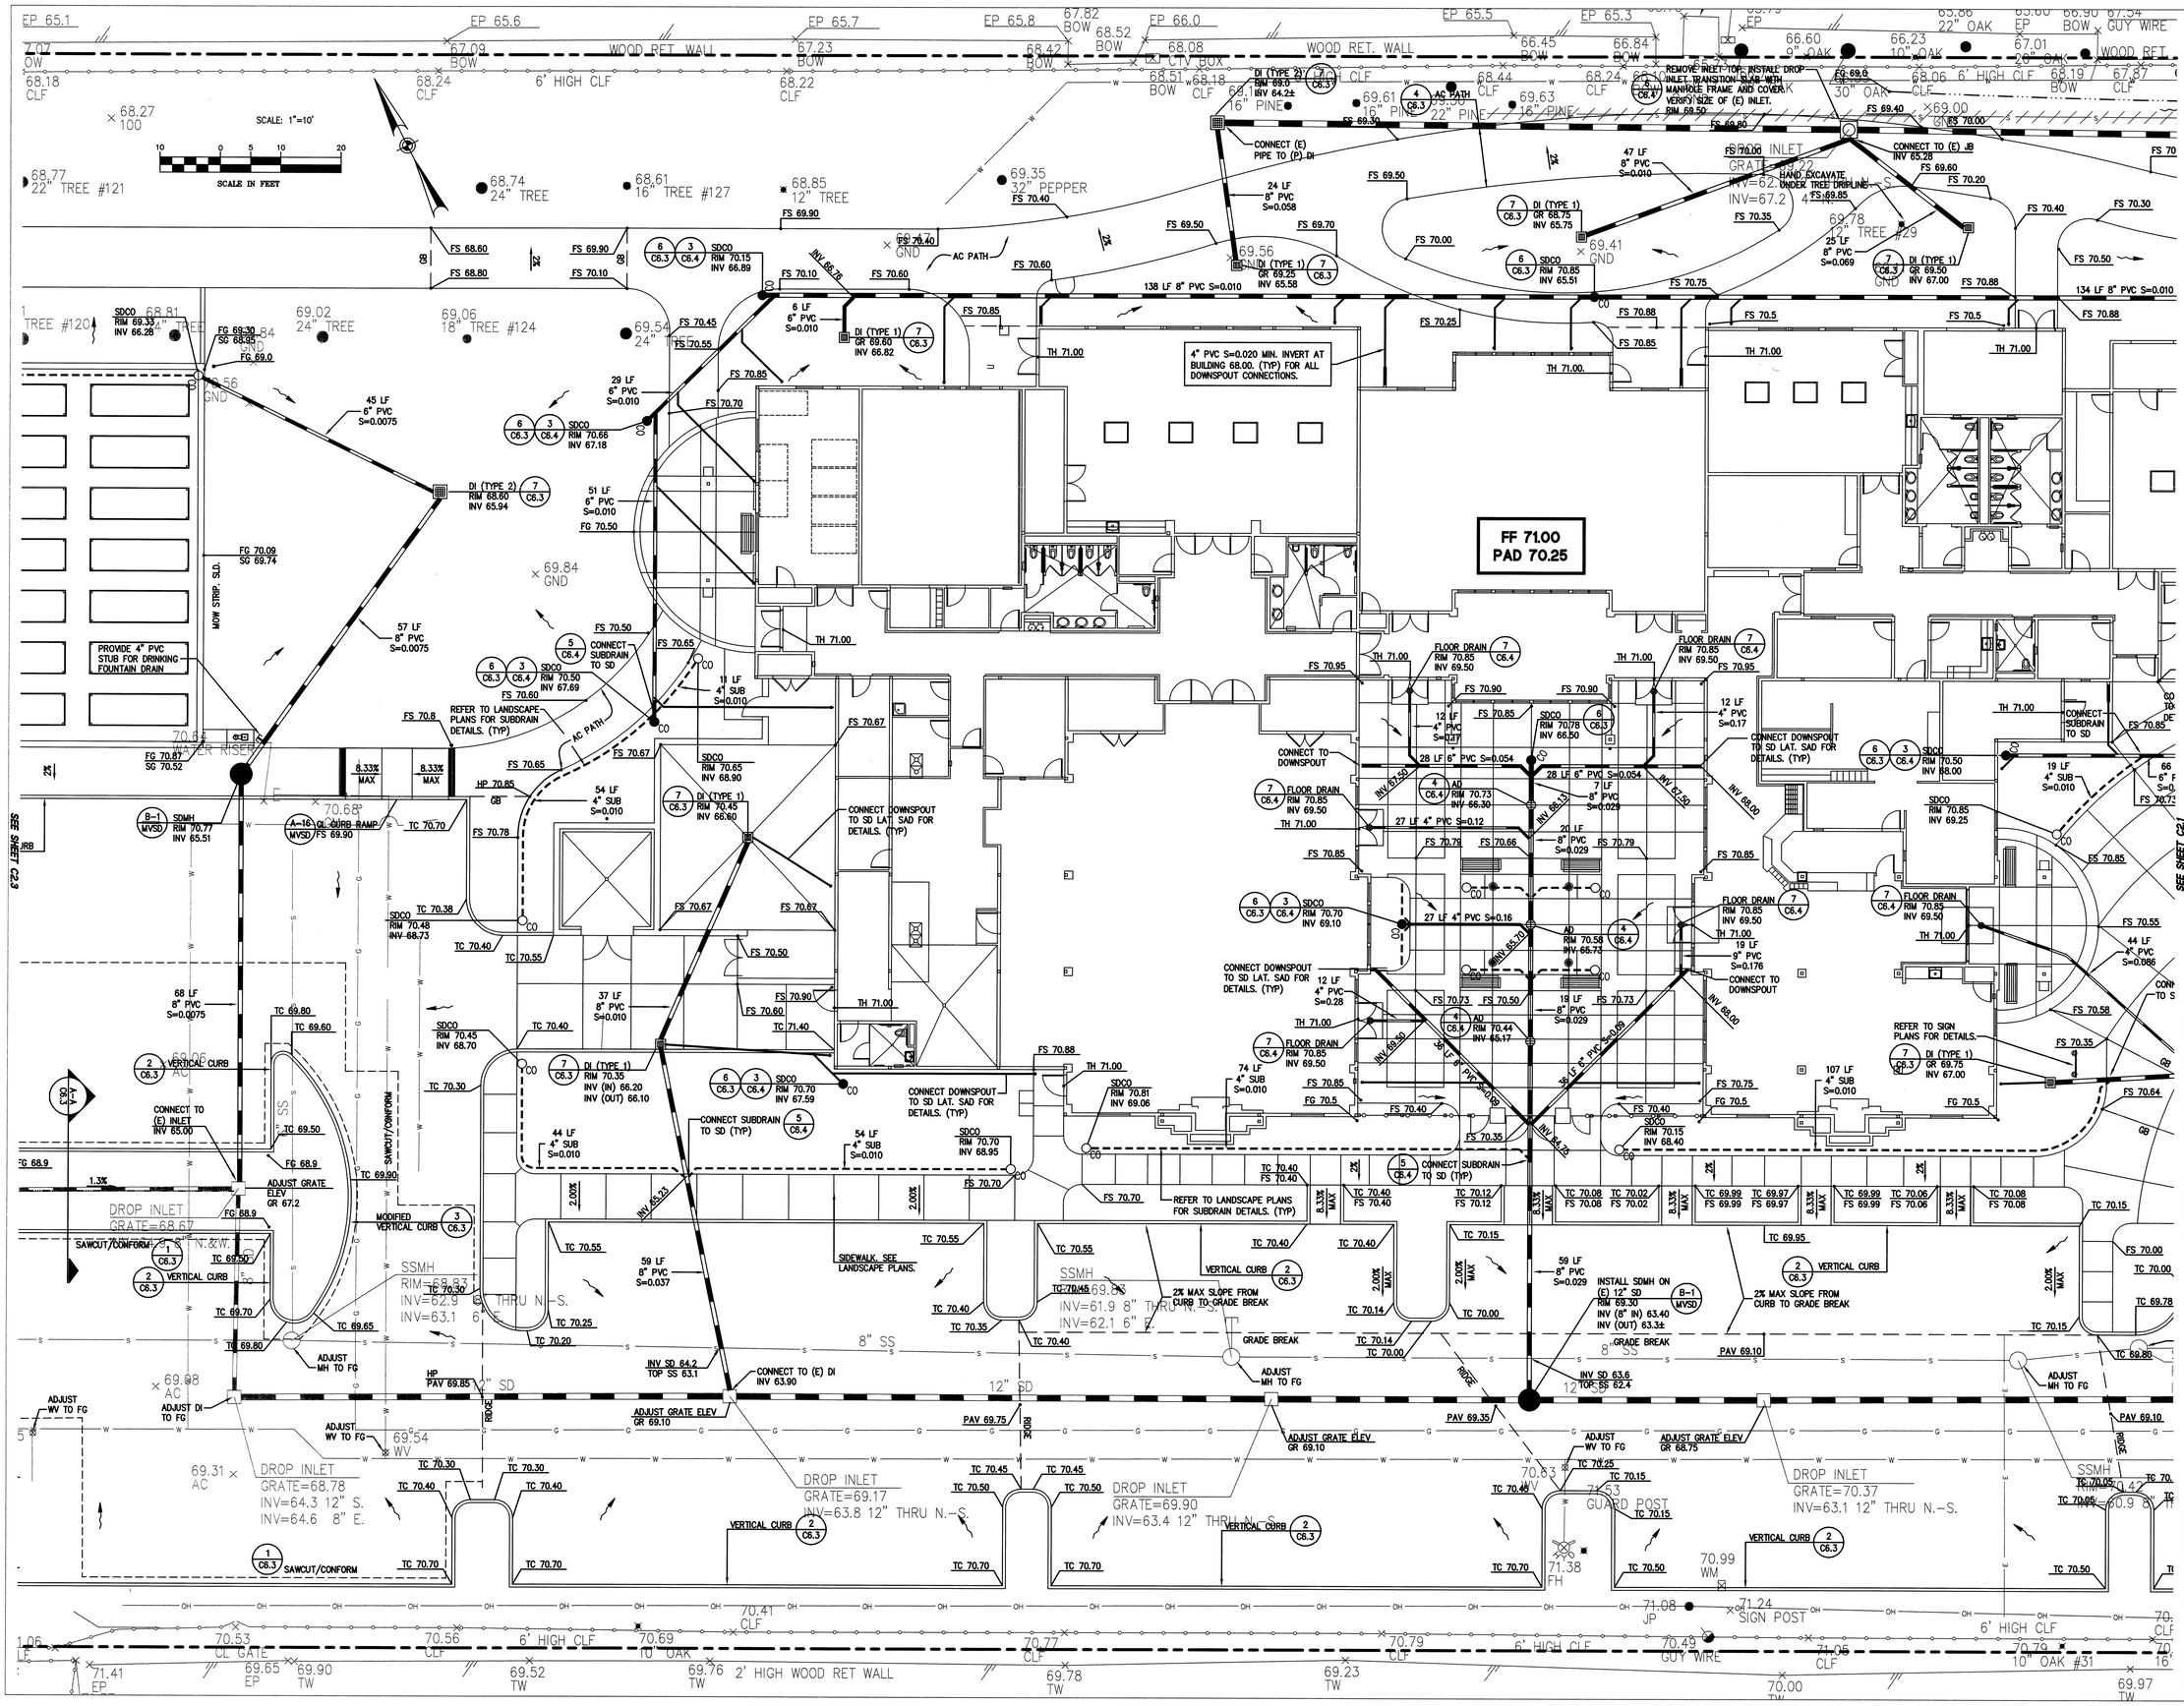REVISIONS:

CONSTRUCTION SET

SHEET TITLE:

## GRADING AND DRAINAGE PLANS

REGISTERED PROFESSIONAL ENGINEER
ADRIAN CORLETT
No. 52173
Exp. 12/31/06
CIVIL
STATE OF CALIFORNIA

DRAWN BY: BS
CHECKED BY: BS
JOB NO: 200030116

SHEET C2.2